

A3

Copyright of this drawing is vested in the Architect and it must not be copied or reproduced without consent. Figured dimensions only are to be taken from this drawing. All contractors must visit the site and be responsible for taking and checking all dimensions relative to their work. Weedon Partnership to be advised of any variation between drawings and site conditions.
DO NOT SCALE OFF THIS DRAWING ..... IF IN DOUBT ASK


NOTE: GLASS TO ROOFLIGHT TO BE SAFETY / TOUGHENED TO COMPLY WITH BUILDING REGULATIONS / SBD / BS AND ANY ADDITIONAL NHBC CRITERIA, AND SUITABLE TO WITHSTAND TRAFFIC FROM TRADES FOR MAINTENANCE

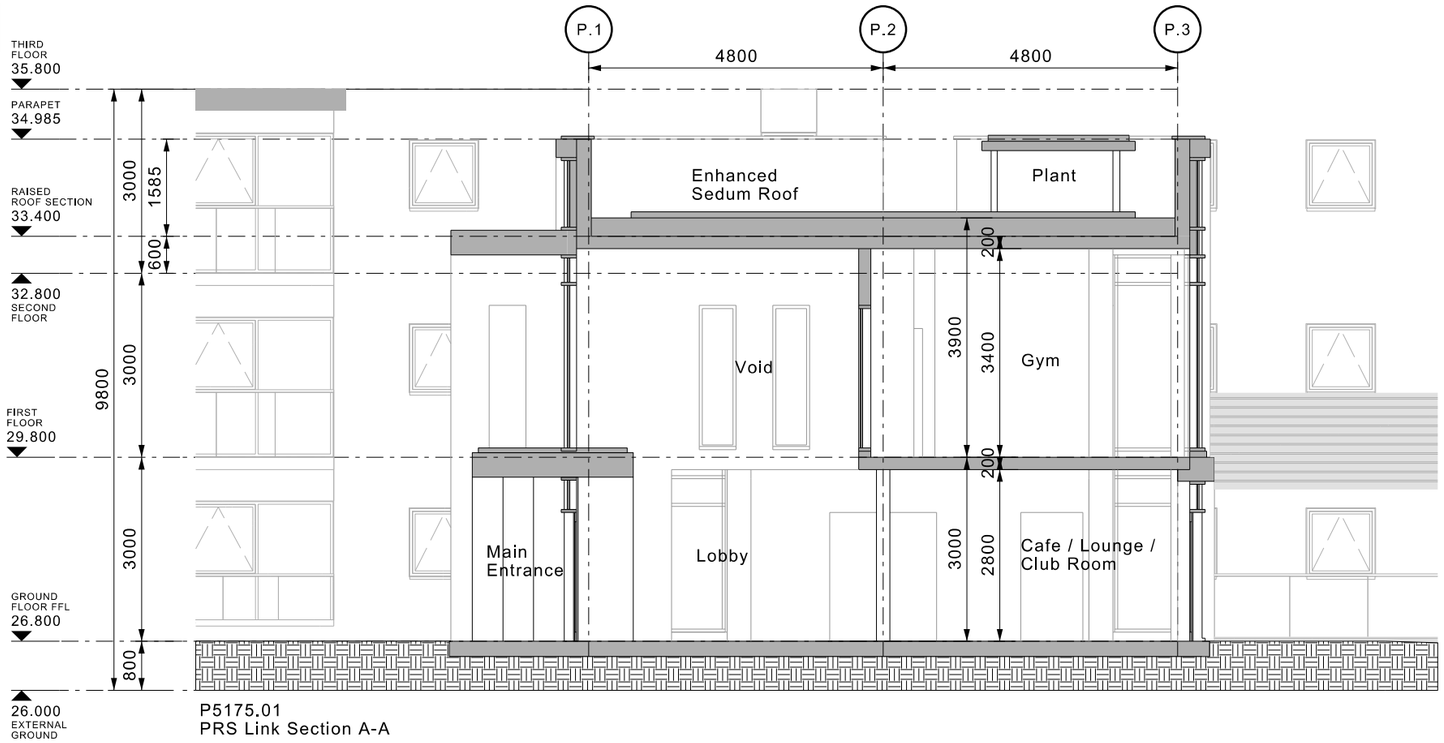

P5175.01
PRS Link Section A-A

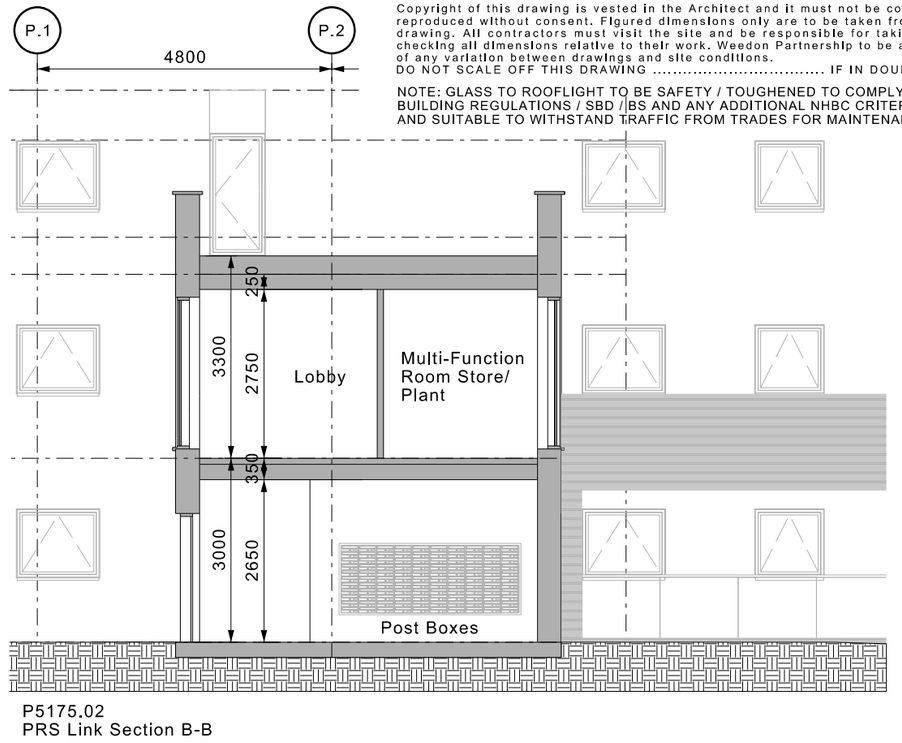

P5175.02
PRS Link Section B-B

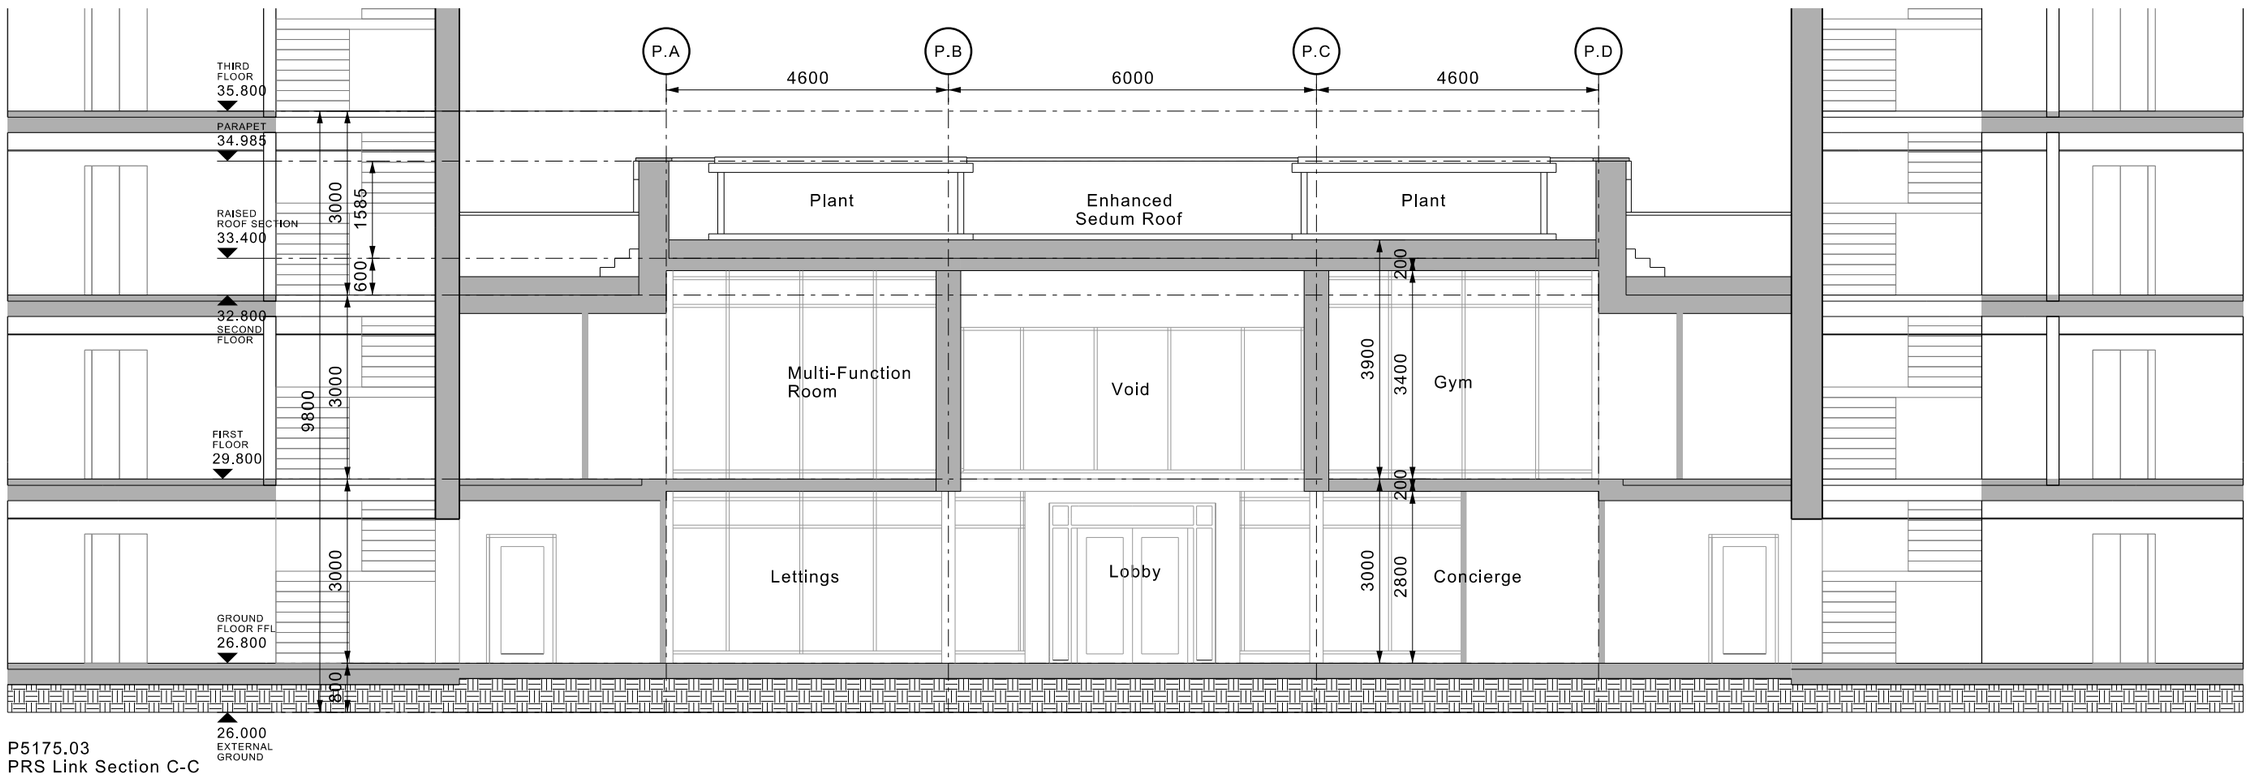

P5175.03
PRS Link Section C-C

Rev	Drawn	Date	Comment
--	DV	15.12.2016	PLANNING ISSUE
-A	SP	06.01.2017	Entrance canopy reduced
-B	SP	10.01.2017	Main entrance updated & rooflights removed

lendlease

WEEDON architects
Harry's Yard
176-178 Newhall St
Birmingham B3 1SJ
T: 0121 454 4171
F: 0121 455 9152
www.weedonarchitects.co.uk

POTATO WHARF - BLOCKS 3 & 4
SECTION A-A / B-B / C-C
GENERAL ARRANGEMENT PRS LINK

Drawn DV Date DEC 2016 PLANNING
Checked – Scale 1:100 @ A3 16042 P5175-B

REF: PWP-WA-DRG-06-5175