
PLANNING AND
BUILDING CONTROL

0 9 MAR 2017

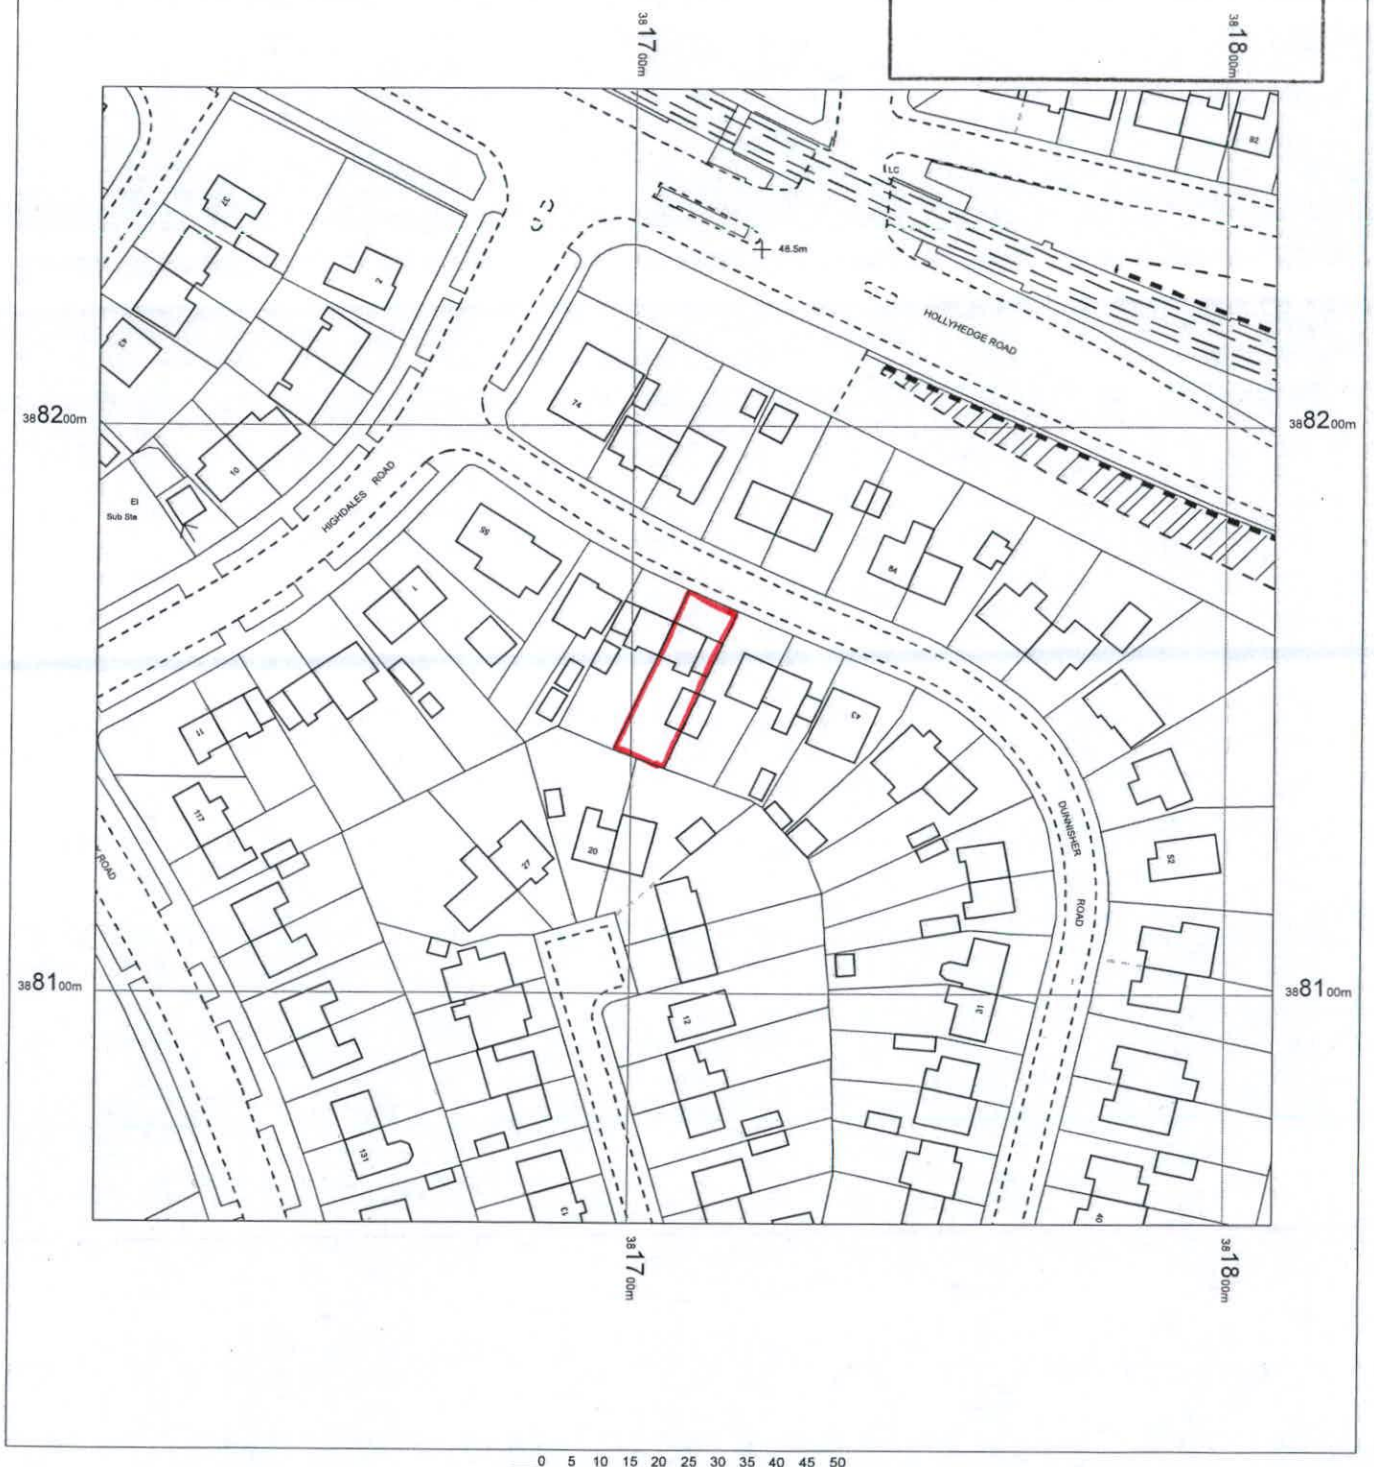

49 Dunnisher Road
Newall Green
M23 2ZL

OS MasterMap 1250/2500/10000 scale
06 March 2017, ID: MDP-00605220
www.malcolmhughes.co.uk

1:1250 scale print at A4, Centre: 381708 E, 388160 N

©Crown Copyright and database rights 2016 OS 100019980

N

MALCOLM HUGHES
LAND SURVEYORS
Chartered Land Surveyors
Tel: 0161 926 0650