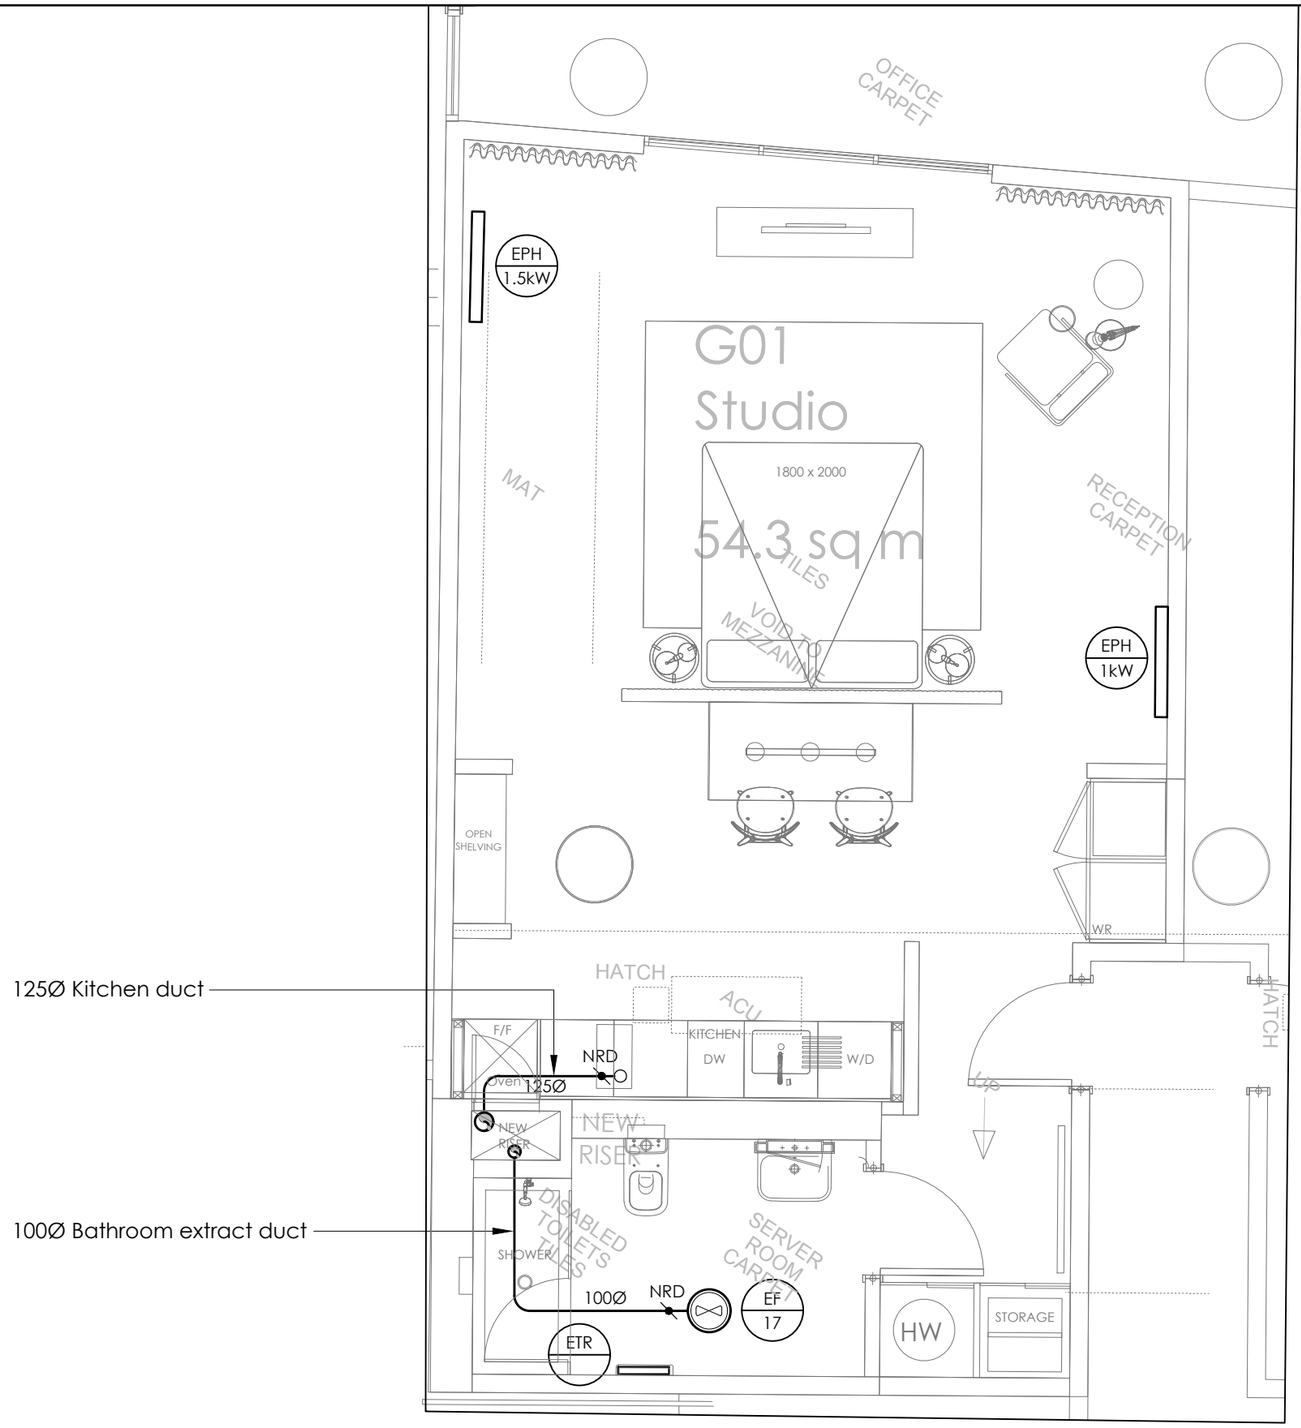



NOTES

1. Drawing to be read in conjunction with all relevant consultants drawings and specifications.
2. Any dimensions detailed in this drawing are to be in millimeters.
3. Do not scale from this drawing.
4. This drawing is protected by copyright.
5. This apartment type occurs 6 times.

| Rev | Date | Description | Dwn | Chkd |
|---|---|---|---|---|
| T1 | 06.02.17 | STAGE 4 TENDER ISSUE | JT | RJ |
| I | 13.01.17 | ISSUED FOR INFORMATION | JT | RJ |
| A | 12.09.16 | STAGE 3 ISSUE | JT | TC |

The Anslow Partnership
Consulting Engineers
tap consulting engineers
6th Floor,
140 Leadenhall Street
London, EC3V 4QT
Telephone: (020) 7553 2050
Facsimile: (020) 7553 2051
Email: initialsurname@anslowconsulting.co.uk

| | |
|---|---|
| Project | THE PLACE MANCHESTER |
| Client | GO NATIVE |
| Architect | ARCHER HUMPHREYS ARCHITECTS |

| | | |
|---|---|---|
| Title | STUDIO G01 (TYPE C) MECHANICAL SERVICES PROPOSAL | |
| Drawn JT | Checked RJ | Verified DA |
| Issue TENDER | Date AUG 2016 | Scale 1:50@A3 |
| Drawing Number 216037/M/C/3100 | | Revision T1 |