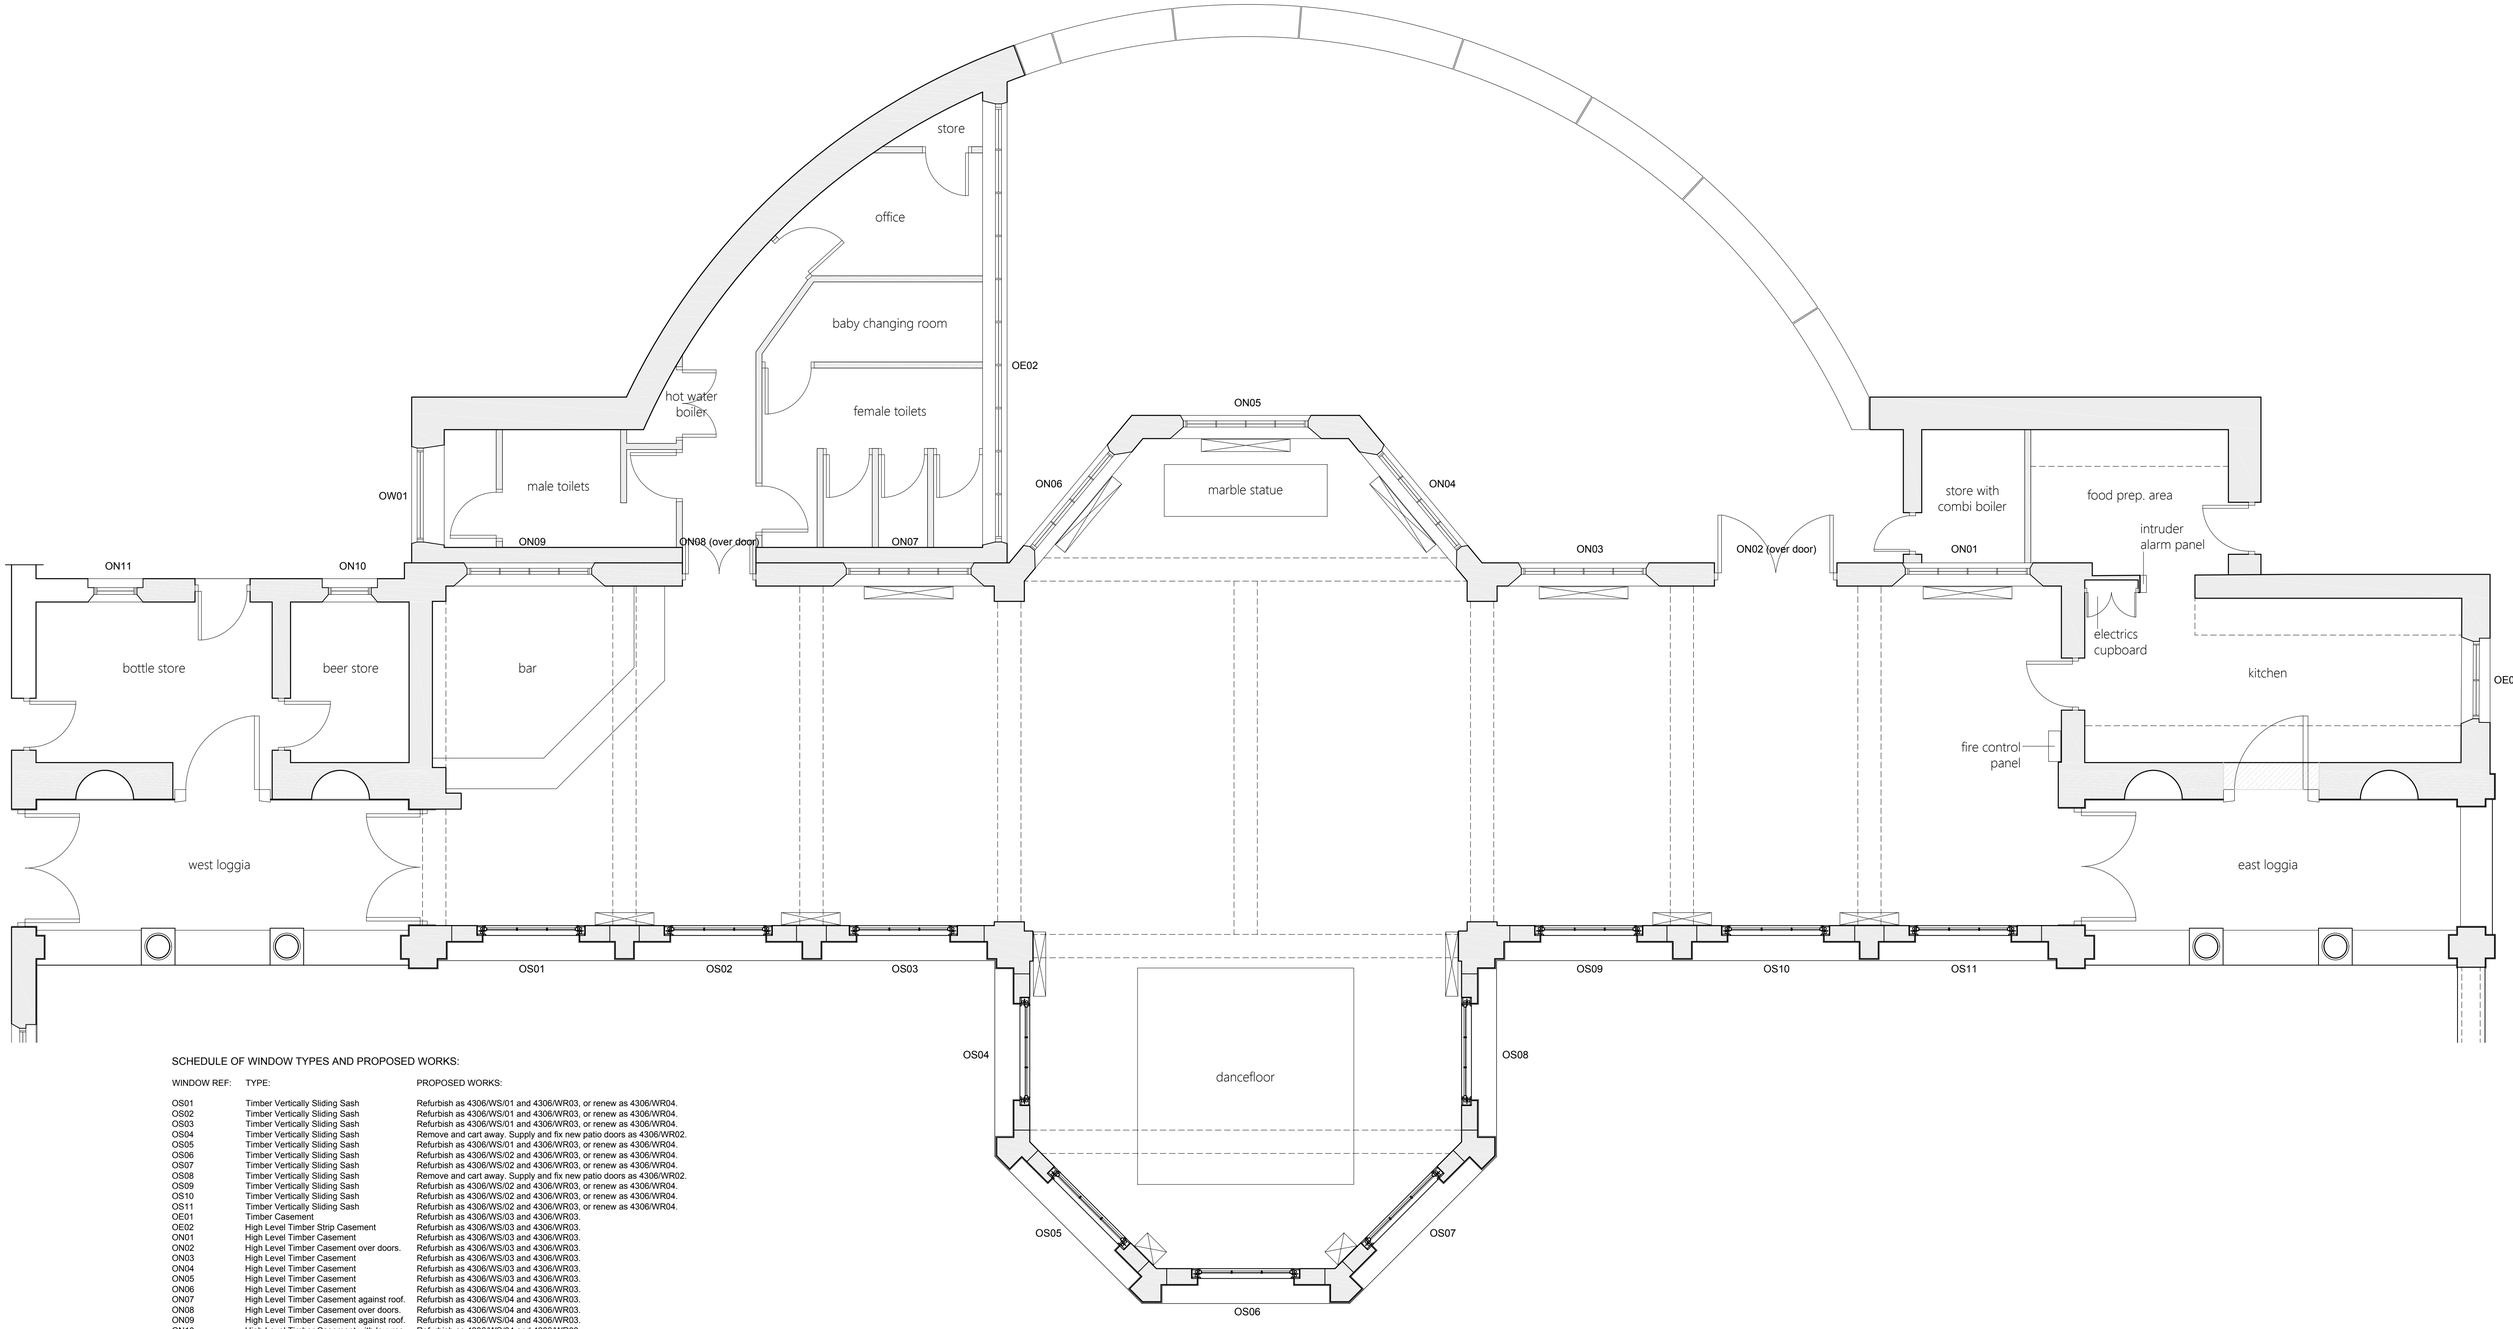


SCHEDULE OF WINDOW TYPES AND PROPOSED WORKS:

WINDOW REF:	TYPE:	PROPOSED WORKS:
OS01	Timber Vertically Sliding Sash	Refurbish as 4306/WS/01 and 4306/WR03, or renew as 4306/WR04.
OS02	Timber Vertically Sliding Sash	Refurbish as 4306/WS/01 and 4306/WR03, or renew as 4306/WR04.
OS03	Timber Vertically Sliding Sash	Refurbish as 4306/WS/01 and 4306/WR03, or renew as 4306/WR04.
OS04	Timber Vertically Sliding Sash	Remove and cart away. Supply and fix new patio doors as 4306/WR02.
OS05	Timber Vertically Sliding Sash	Refurbish as 4306/WS/01 and 4306/WR03, or renew as 4306/WR04.
OS06	Timber Vertically Sliding Sash	Refurbish as 4306/WS/02 and 4306/WR03, or renew as 4306/WR04.
OS07	Timber Vertically Sliding Sash	Refurbish as 4306/WS/02 and 4306/WR03, or renew as 4306/WR04.
OS08	Timber Vertically Sliding Sash	Remove and cart away. Supply and fix new patio doors as 4306/WR02.
OS09	Timber Vertically Sliding Sash	Refurbish as 4306/WS/02 and 4306/WR03, or renew as 4306/WR04.
OS10	Timber Vertically Sliding Sash	Refurbish as 4306/WS/02 and 4306/WR03, or renew as 4306/WR04.
OS11	Timber Vertically Sliding Sash	Refurbish as 4306/WS/02 and 4306/WR03, or renew as 4306/WR04.
OE01	Timber Casement	Refurbish as 4306/WS/03 and 4306/WR03.
OE02	High Level Timber Strip Casement	Refurbish as 4306/WS/03 and 4306/WR03.
ON01	High Level Timber Casement	Refurbish as 4306/WS/03 and 4306/WR03.
ON02	High Level Timber Casement over doors.	Refurbish as 4306/WS/03 and 4306/WR03.
ON03	High Level Timber Casement	Refurbish as 4306/WS/03 and 4306/WR03.
ON04	High Level Timber Casement	Refurbish as 4306/WS/03 and 4306/WR03.
ON05	High Level Timber Casement	Refurbish as 4306/WS/03 and 4306/WR03.
ON06	High Level Timber Casement	Refurbish as 4306/WS/04 and 4306/WR03.
ON07	High Level Timber Casement against roof.	Refurbish as 4306/WS/04 and 4306/WR03.
ON08	High Level Timber Casement over doors.	Refurbish as 4306/WS/04 and 4306/WR03.
ON09	High Level Timber Casement against roof.	Refurbish as 4306/WS/04 and 4306/WR03.
ON10	High Level Timber Casement with louvres.	Refurbish as 4306/WS/04 and 4306/WR03.
ON11	High Level Timber Casement with louvres.	Refurbish as 4306/WS/04 and 4306/WR03.
OW01	Timber Casement.	Refurbish as 4306/WS/04 and 4306/WR03.

Read in conjunction with the following drawings and Schedules:
4306/WR02 - WR04, and 4306/WS/01 - 4306/WS/04.

For Specification of the works refer to the following Sections of the NBS Specification:
C51 Repairing / Renovating / Conserving Timber
C52 Fungus / Beetle Eradication
L10 Windows / Rooflights / Screens / Louvres
L40 General Glazing
M60 Painting / Clear Finishing

ORANGERY: WINDOW LOCATION PLAN (1:50)

Rev A - Reference to container and marquee removed (LH) 17-03-07

Contract
DH43906: Heaton Hall Phase 4

Client Manchester City Council C.T.S.

Building / Structure Orangery, Heaton Hall

Window Location Plan and Overview of Proposed Works

Drawing No. WR01

Scale 1:50 @ A1

Contract No. 4306

Drawn FDS

Date Nov 2016

Revision A

LLOYD EVANS PRICHARD
Boardwalk, 21 Little Peter Street, Manchester, M15 4PS
Tel: 0161-834 6251, Web: www.lep-architects.co.uk