Dimensions in millimeters unless stated otherwise. Do not scale from this drawing. If in doubt ask.

ISSUED FOR PLANNING PERMISSION

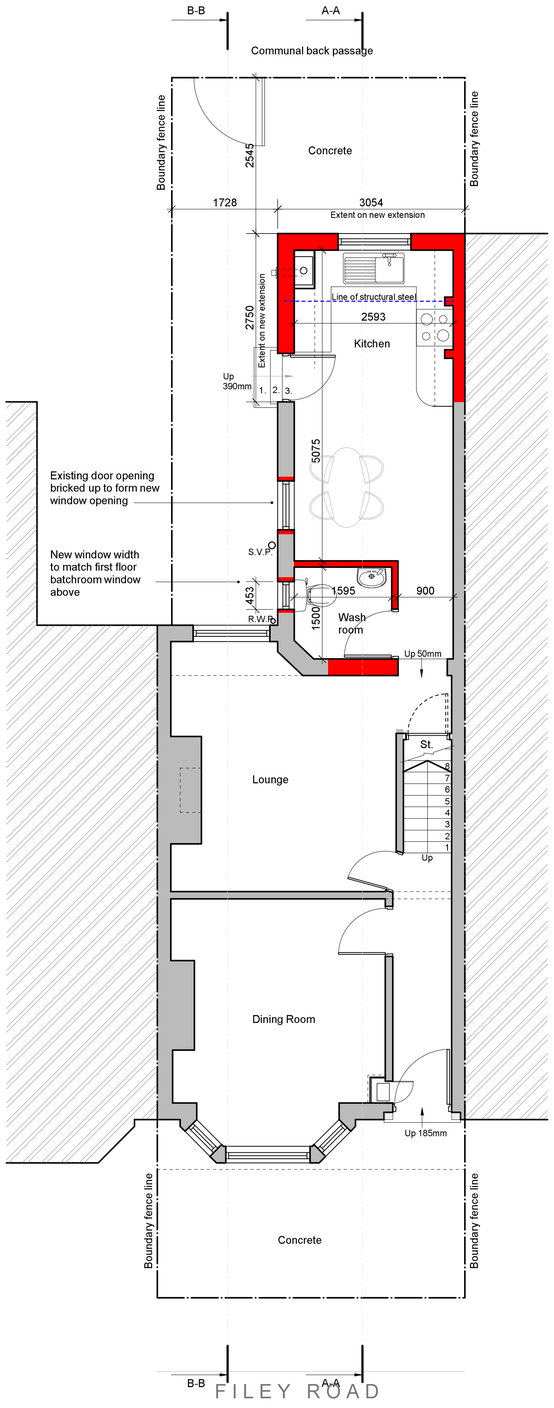

GROUND FLOOR PLAN

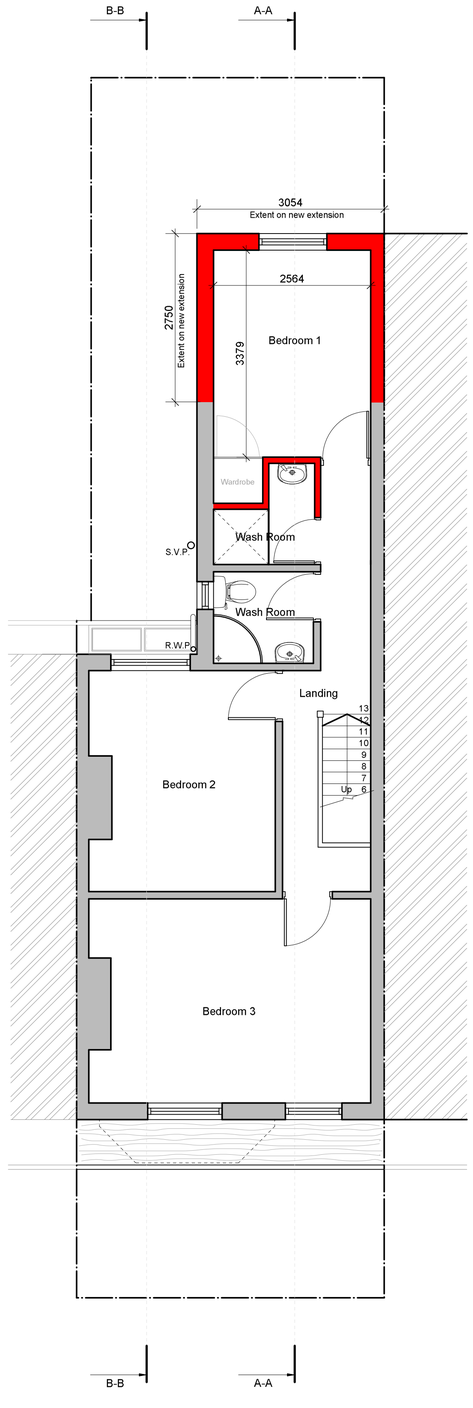

FIRST FLOOR PLAN

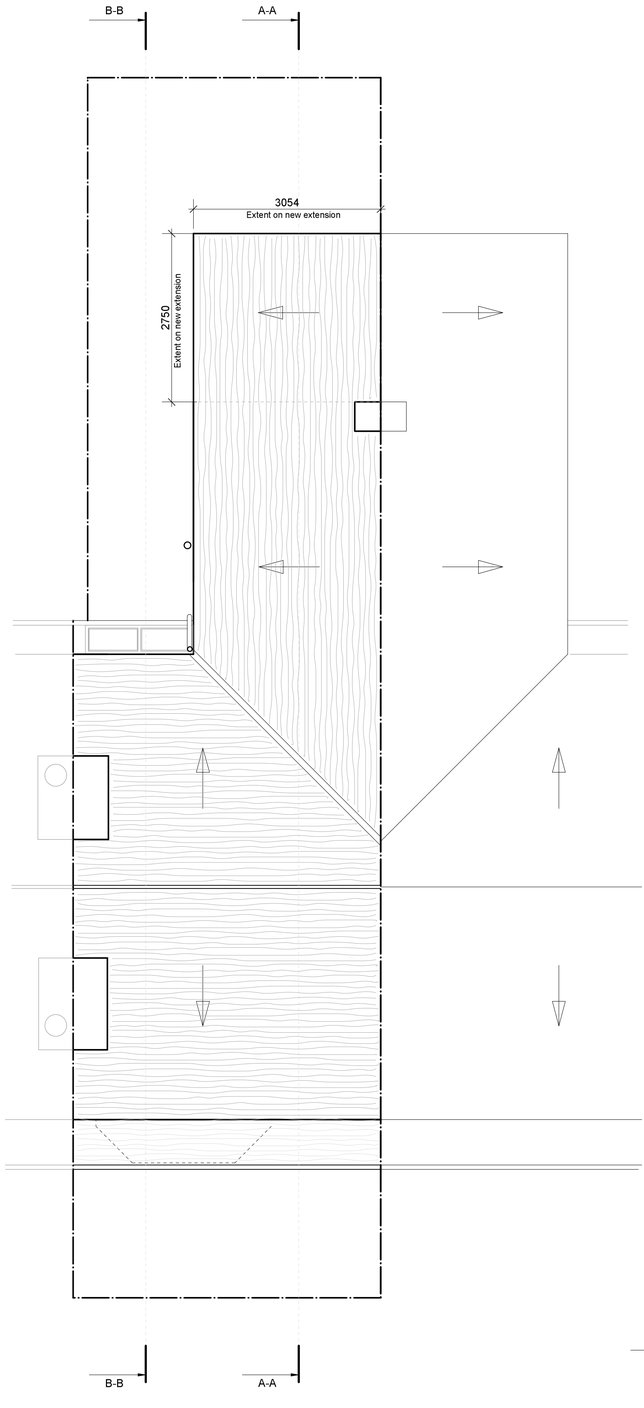

ROOF PLAN

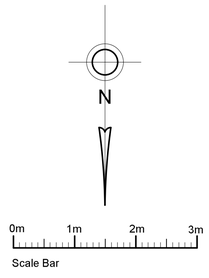

32 Filey Road. Fallowfield

Plans as proposed

date	scale	drg no	rev
JAN 17	1:50@A1	1000.03	