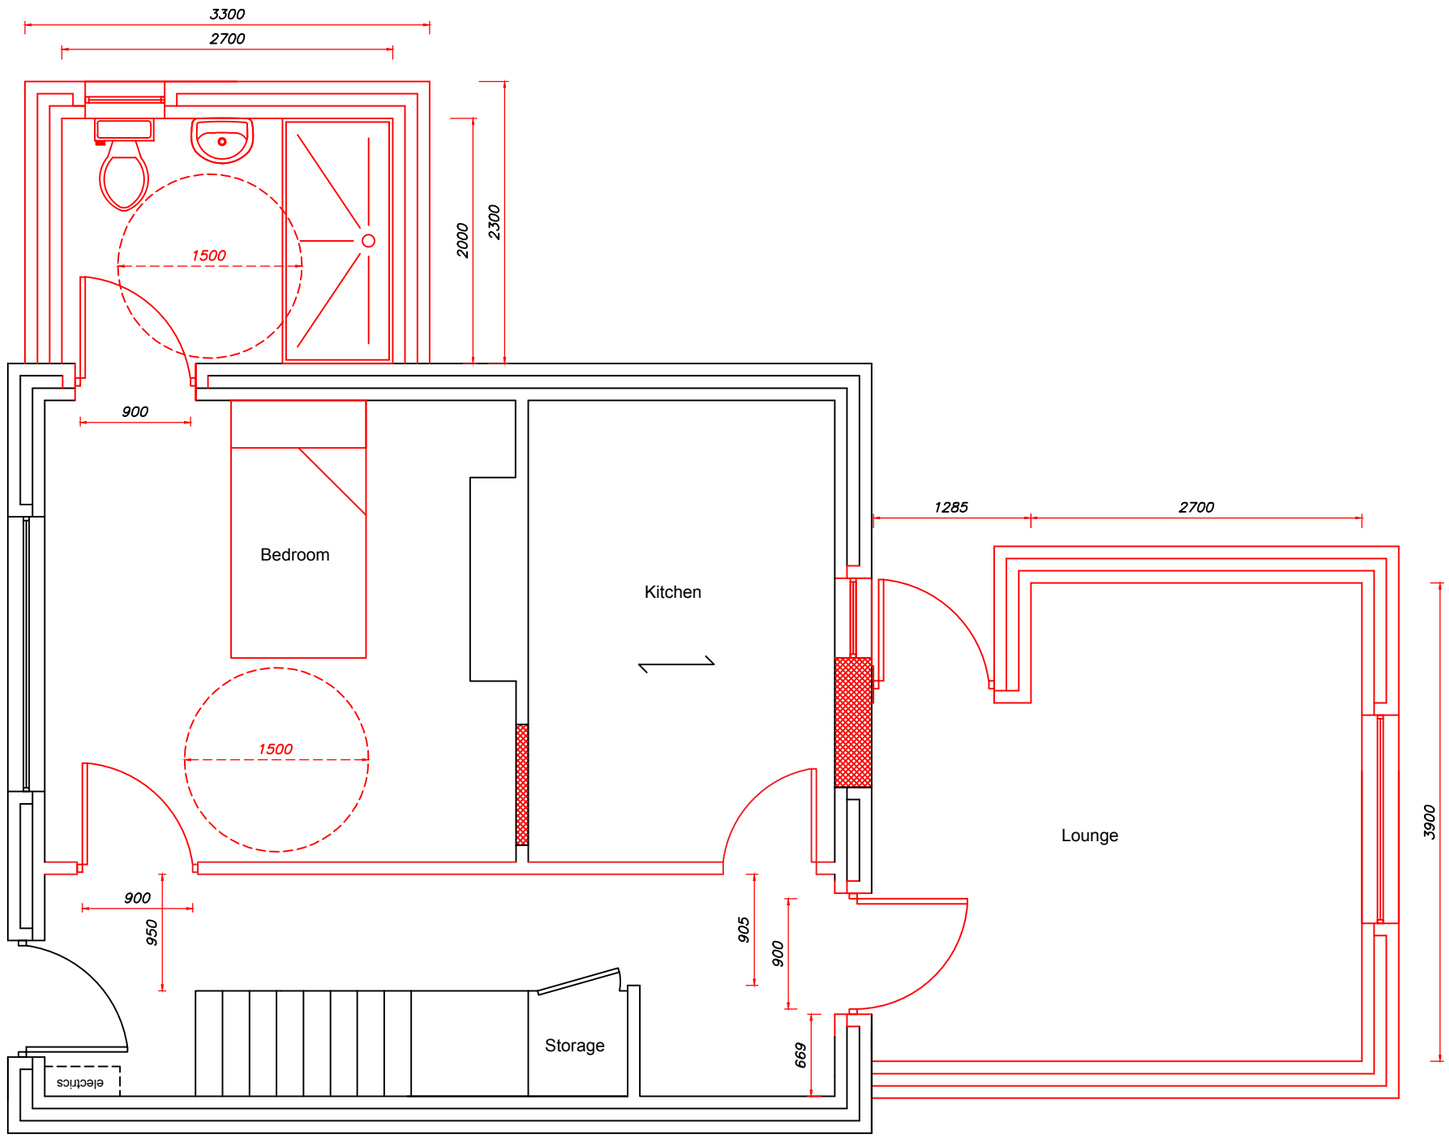


Manchester`s Service for Independent Living Technical Officer Service 29 Poland St, Unit 1 Ancoats, Manchester, M4 6AZ	Plan Ref: 007 Proposed Layout Inaya Ahtsham 15 Ryderbrow Road, Gorton, Manchester. M18 7HR.	Drawn By: I.S. Scale: 1:50	Date: 21/07/2016 Paper Size: A3

MSIL Manchester's Service Independent Living