Do not scale. All dimensions to be checked on site prior to fabrication of components or execution of works. This drawing, the design and information contained within are Copyright of Gibson Architects Limited and must not be used or reproduced without express permission. Gibson Architects Limited shall not be liable if used or reproduced without authorisation.

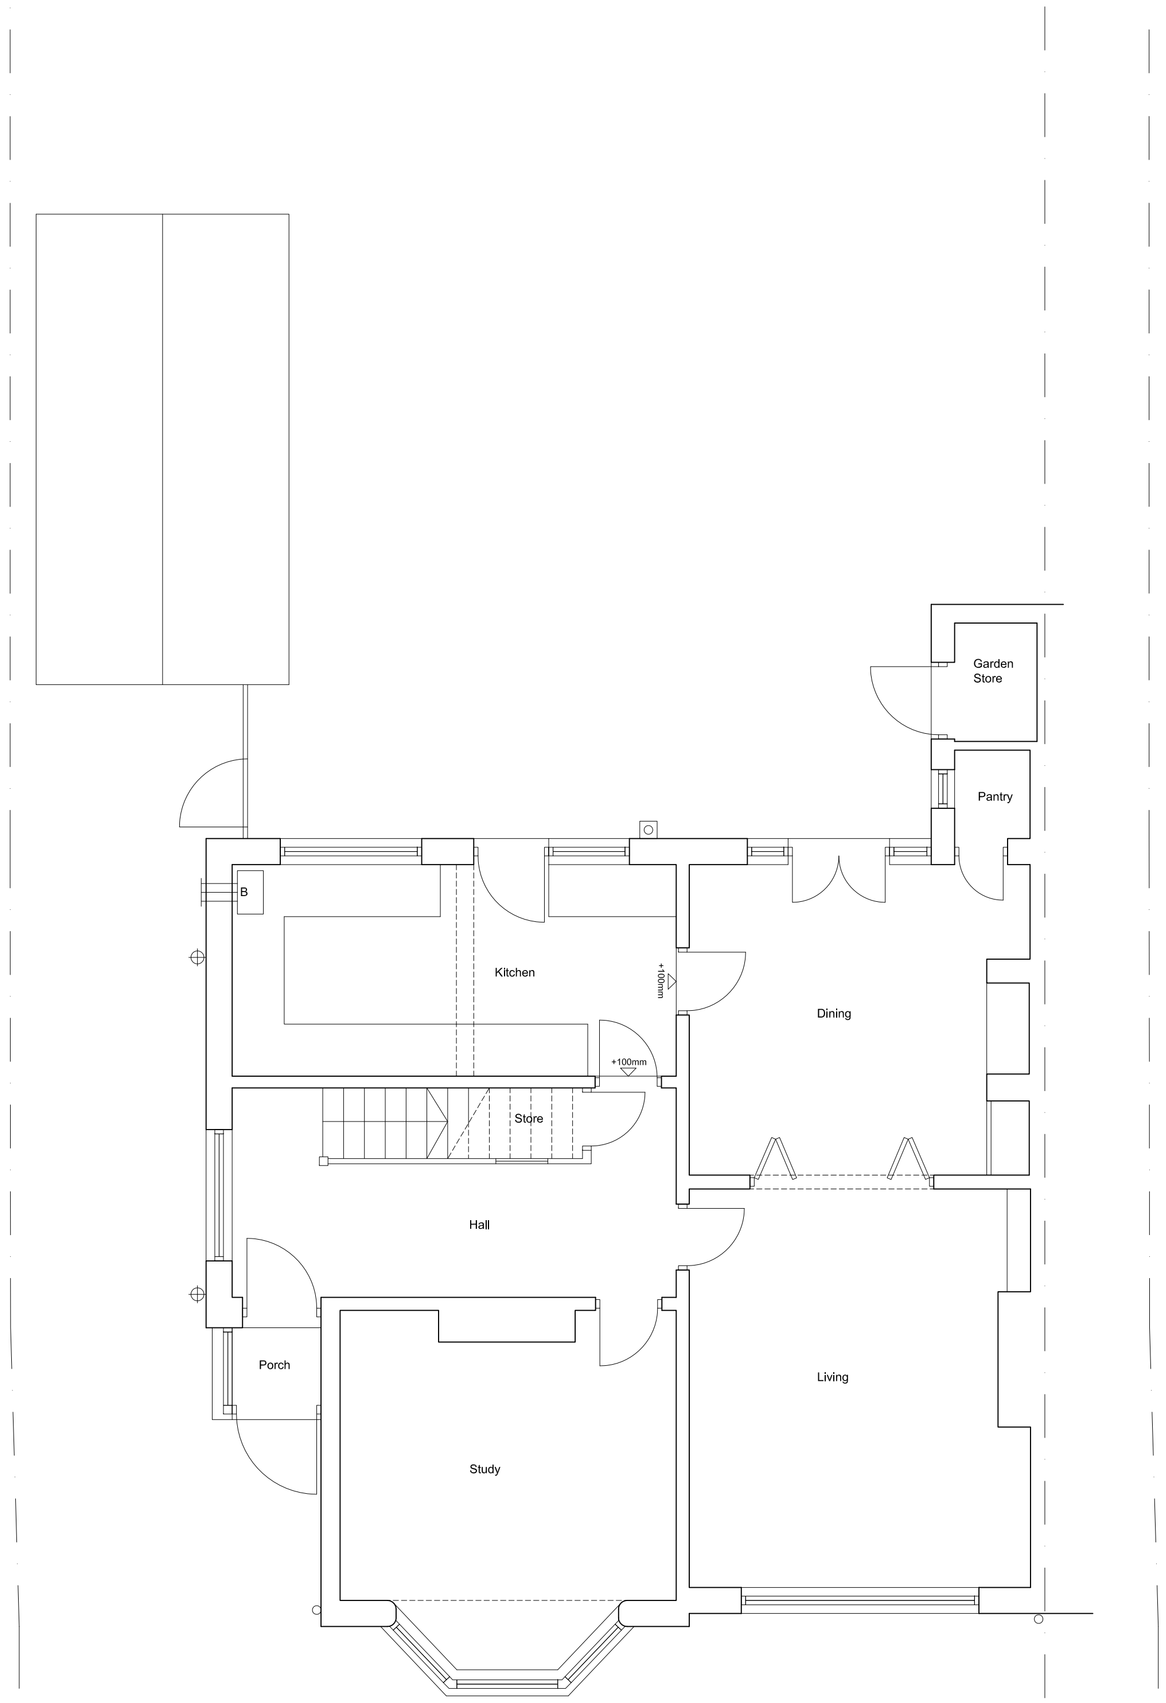

Ground Floor Plan
1:50

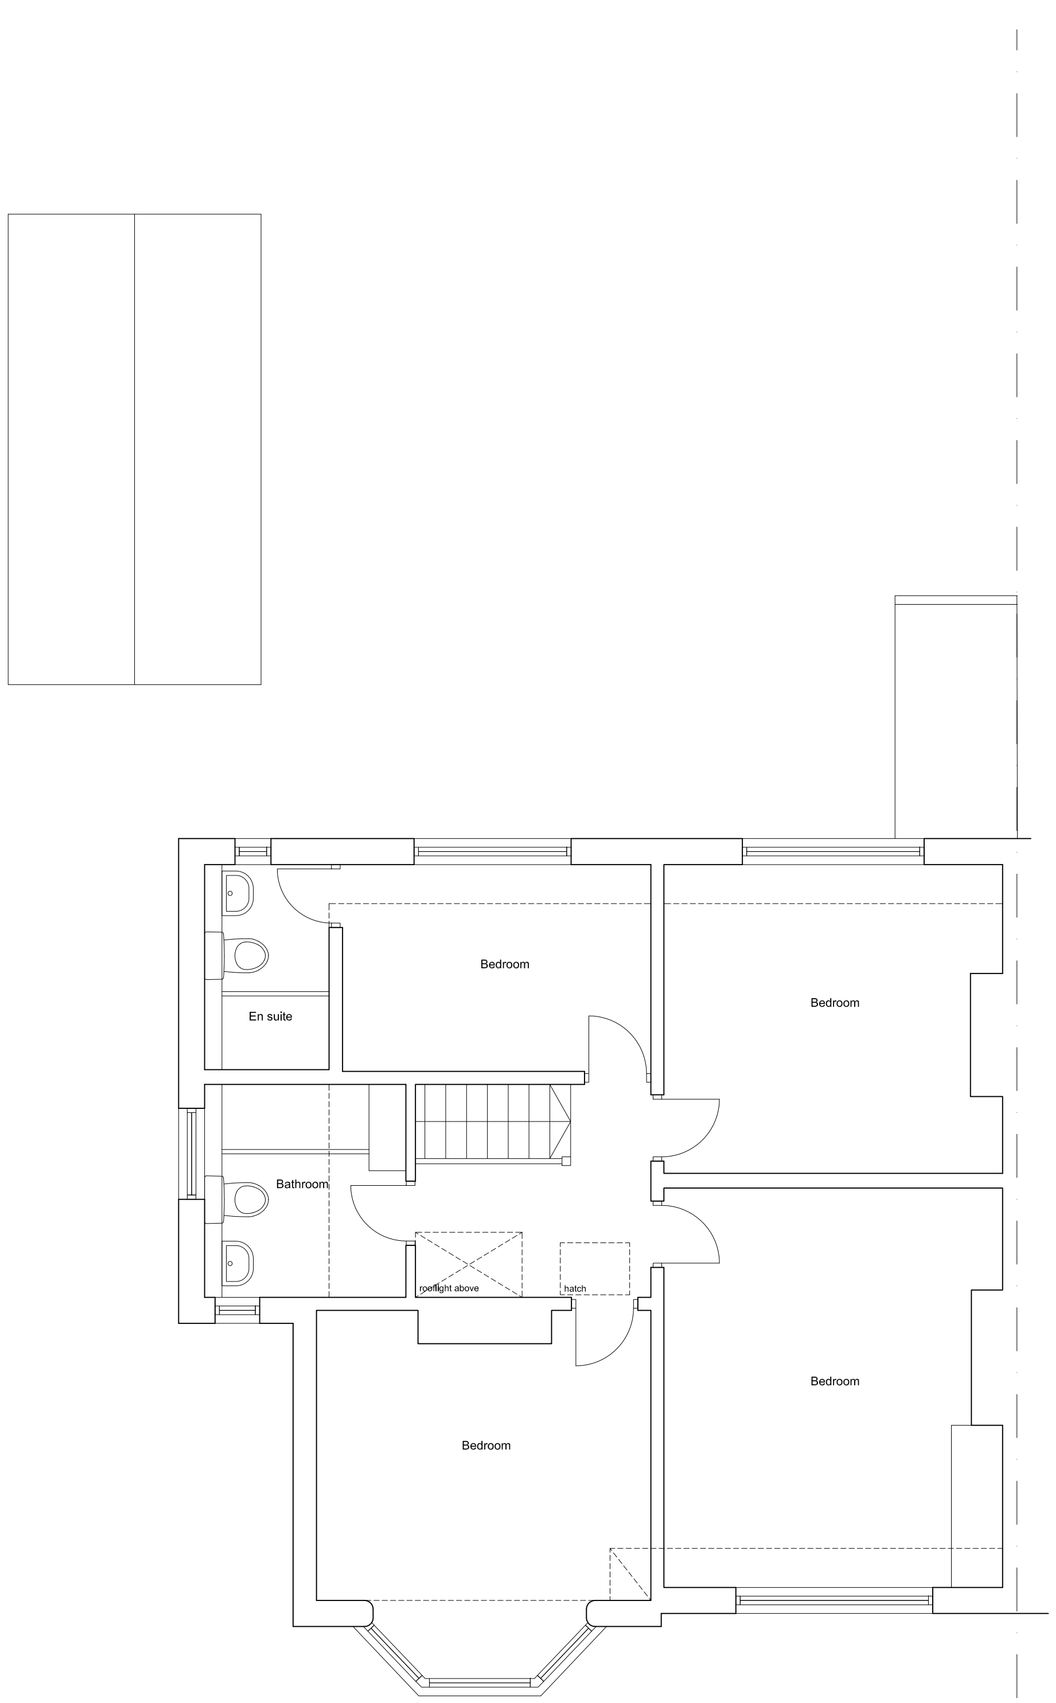

First Floor Plan
1:50

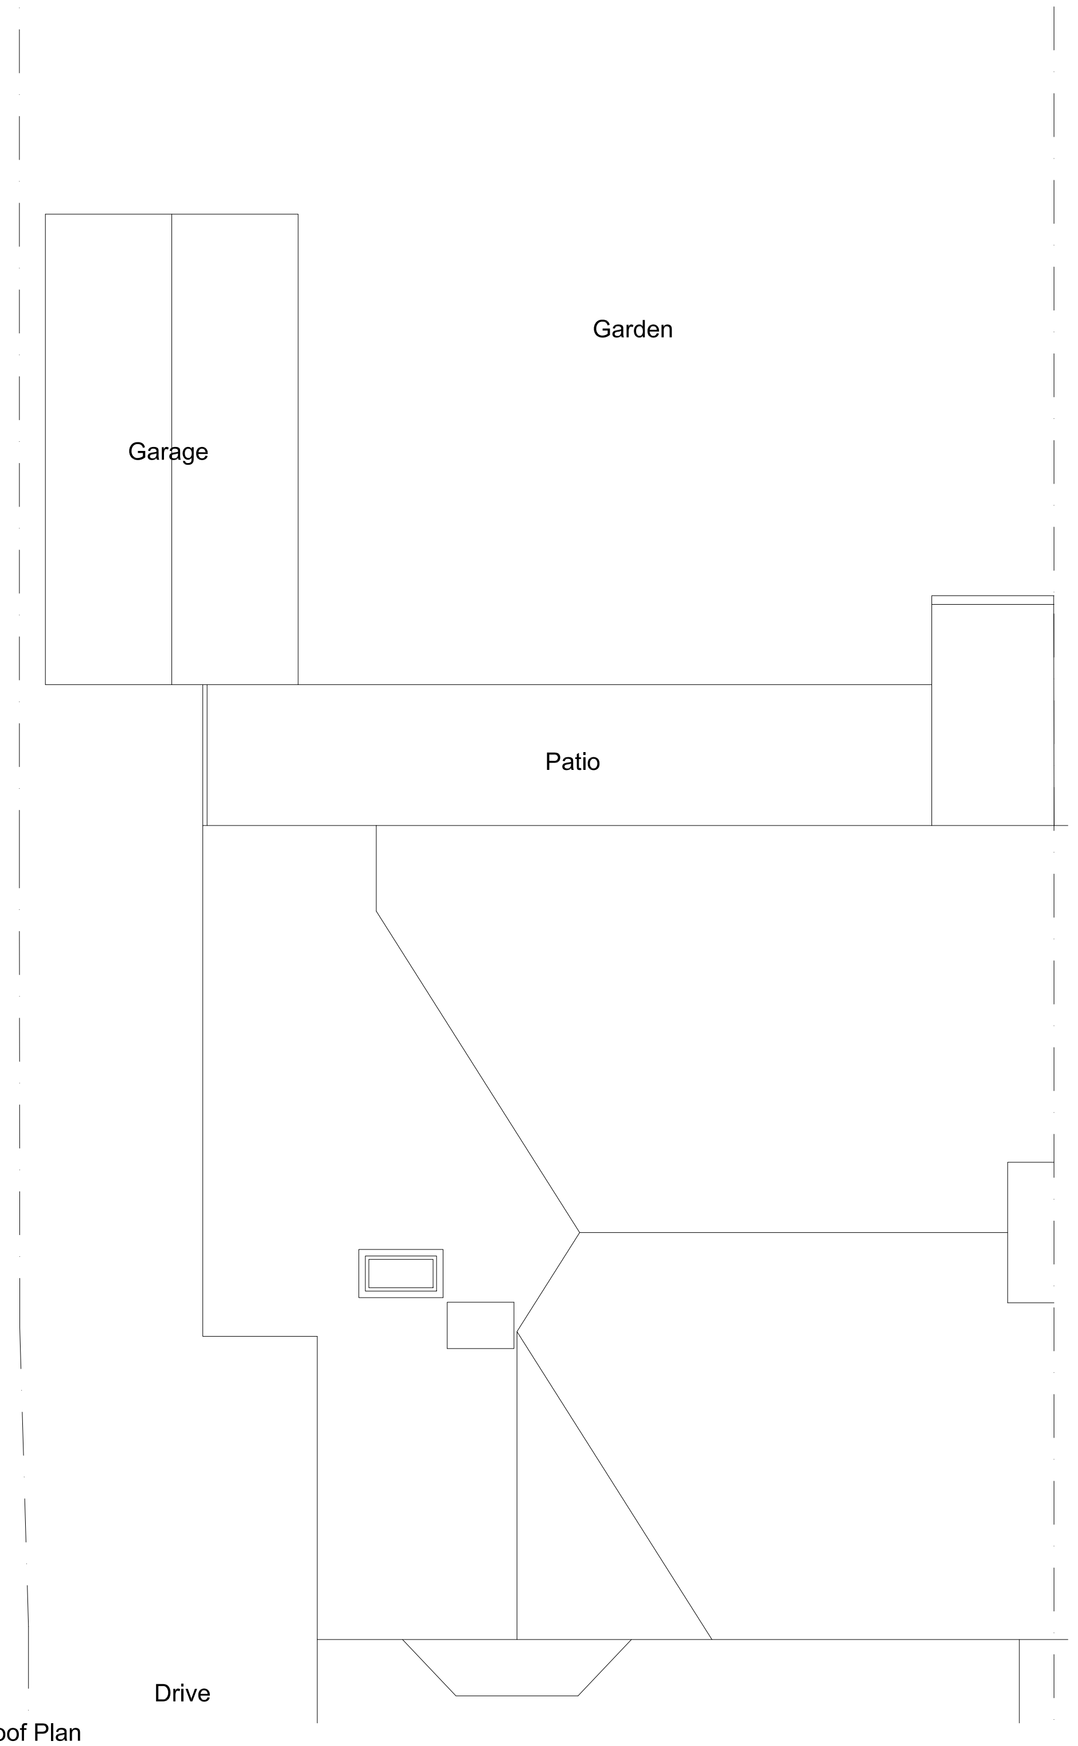

Roof Plan
1:50

Revision	Date	Description	Drawn

gibson ARCHITECTS

Client:
Derrick

Project:
4 West Meade, Chorltonville

Drawing Title:
Planning
Existing Plans

Job no:	Drawing no:	Drawn:	Checked:	Date:	Scale:
G.0371	PL001	LG	DG	Dec '16	shown@A1

Gibson Architects Limited The Studio 24 Windsor Road Manchester M19 2EB
+44 (0)161 248 7913 www.gibsonarchitects.co.uk info@gibsonarchitects.co.uk