
A3

Copyright of this drawing is vested in the Architect and it must not be copied or reproduced without consent. Figured dimensions only are to be taken from this drawing. All contractors must visit the site and be responsible for taking and checking all dimensions relative to their work. Weedon Partnership to be advised of any variation between drawings and site conditions.
DO NOT SCALE OFF THIS DRAWING ..... IF IN DOUBT ASK

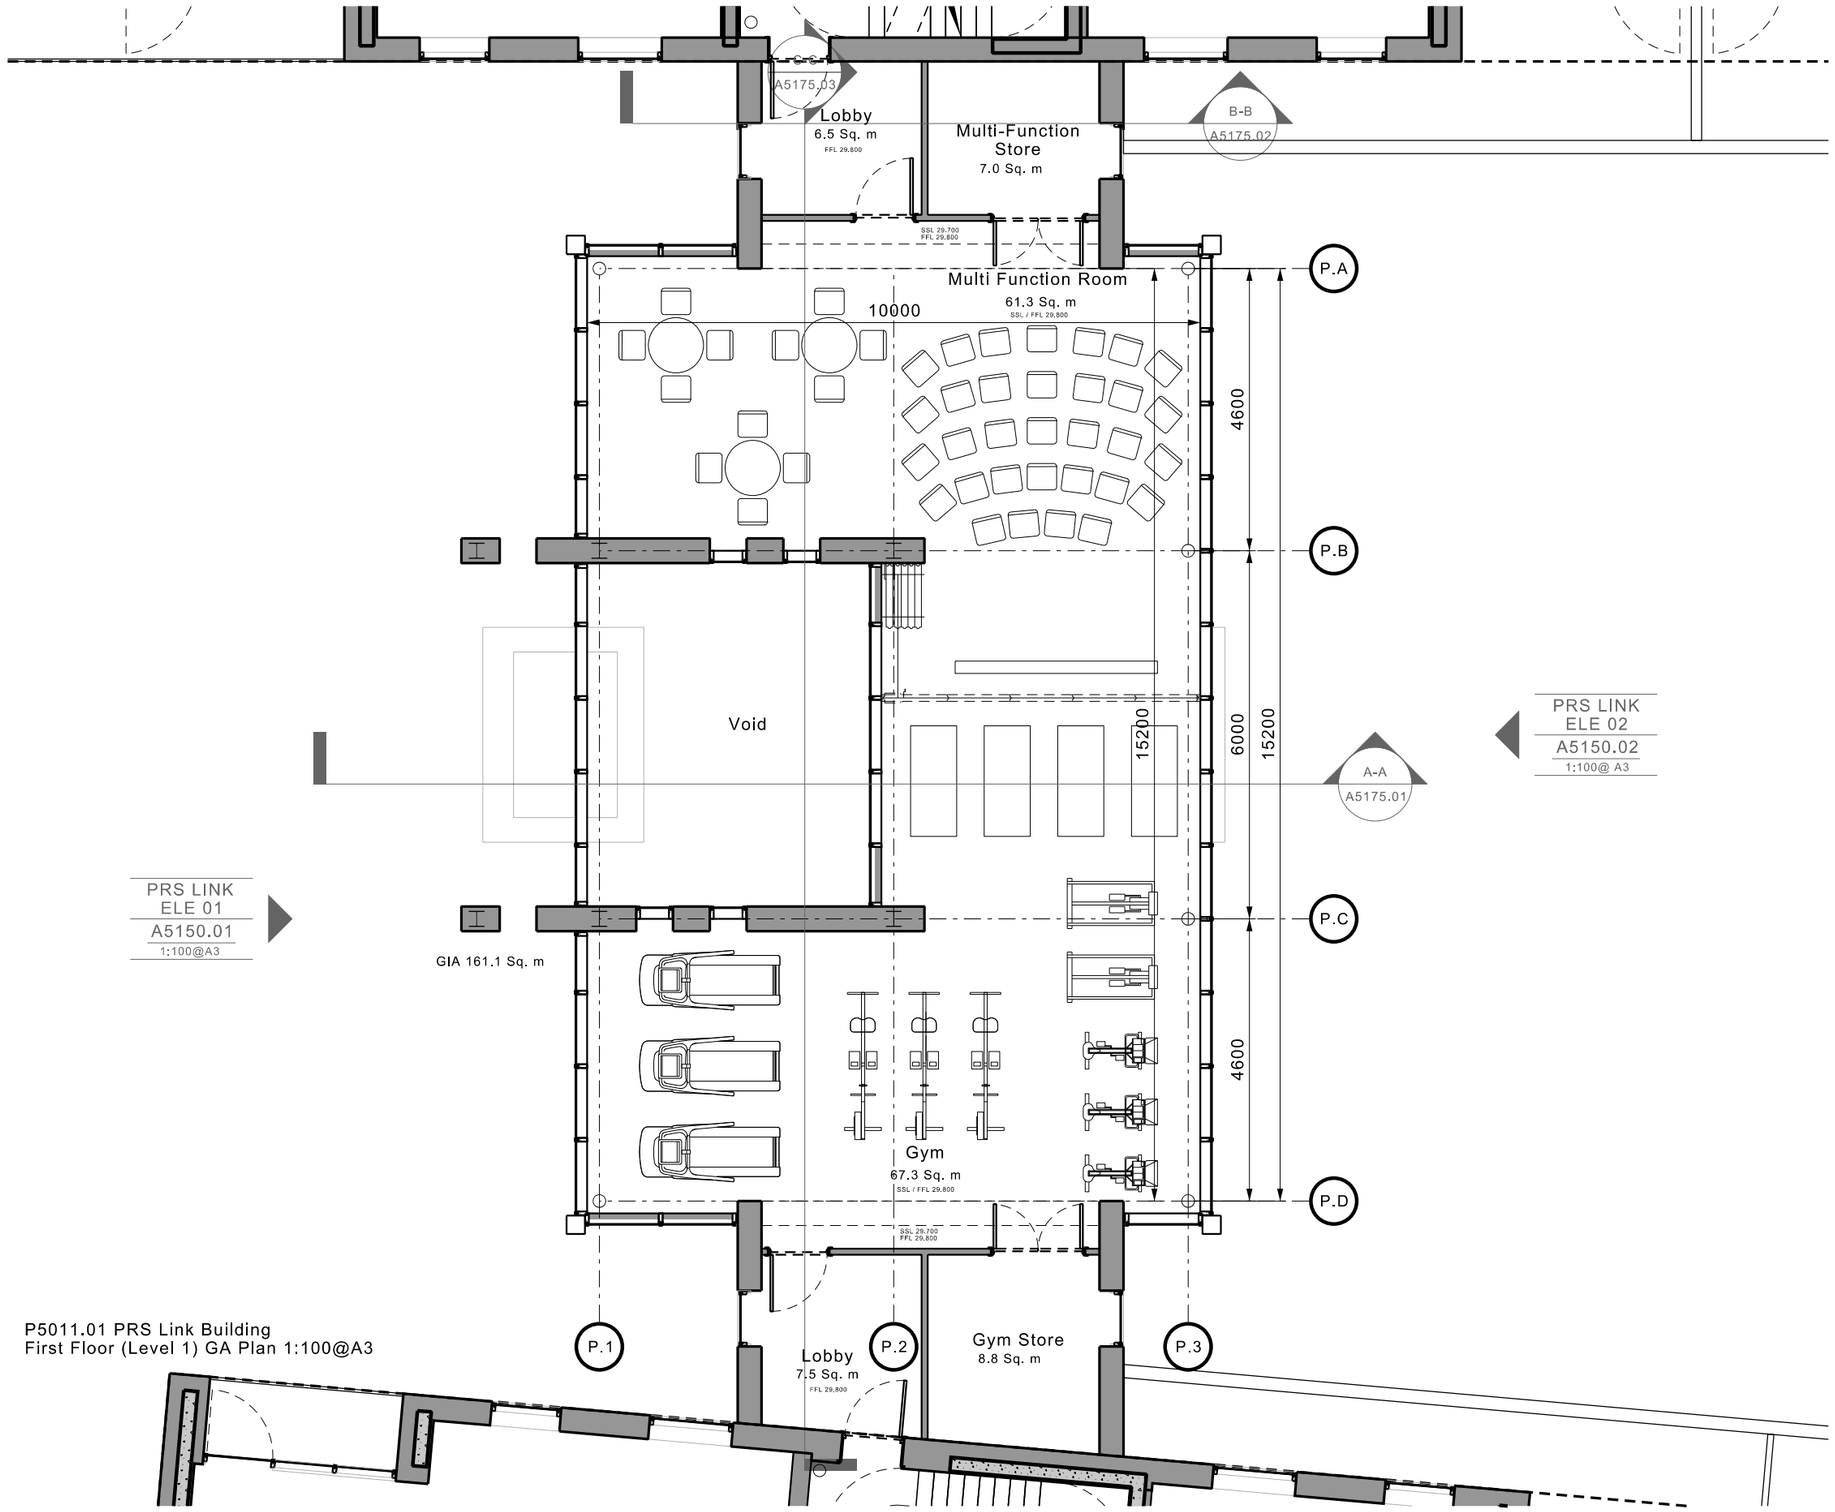

P5011.01 PRS Link Building
First Floor (Level 1) GA Plan 1:100@A3

Rev	Drawn	Date	Comment
--	DV	15.12.2016	PLANNING ISSUE
-A	SP	06.01.2017	Entrance canopy reduced
-B	SP	09.01.2017	Main entrance amended & rooflights omitted

lendlease

WEEDON architects
Harry's Yard
176-178 Newhall St
Birmingham B3 1SJ
T: 0121 454 4171
F: 0121 455 9152
www.weedonarchitects.co.uk

POTATO WHARF - BLOCKS 3 & 4
FIRST FLOOR
GENERAL ARRANGEMENT PRS LINK

Drawn DV Date DEC 2016 PLANNING
Checked PC Scale 1:100 @ A3 16042 P5011-B

REF: PWP-WA-DRG-07-5011