


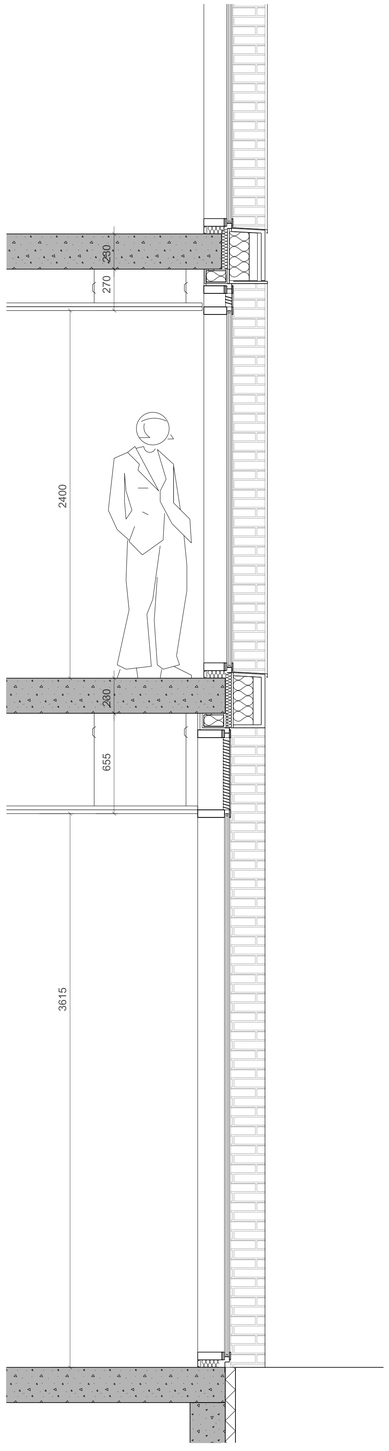

SOUTH ELEVATION

Rev	Date	Amendment
A	24.02.17	to supplement the planning application

FeildenCleggBradleyStudios LLP

Bath Brewery
Toll Bridge Road
Bath BA1 7DE

t 01225 852545
f 01225 852528
e bath@fcbstudios.com

Amendment Date

CIRCLE SQUARE - PLOT 9
MANCHESTER

Job/Drawing No Amendment
1863/SK/170224/NO-02

Indicative signage locations
South Elevation
Ground Floor

Scale
Date
Drawn

Do not scale

All dimensions to be checked on site

Original printed at A1