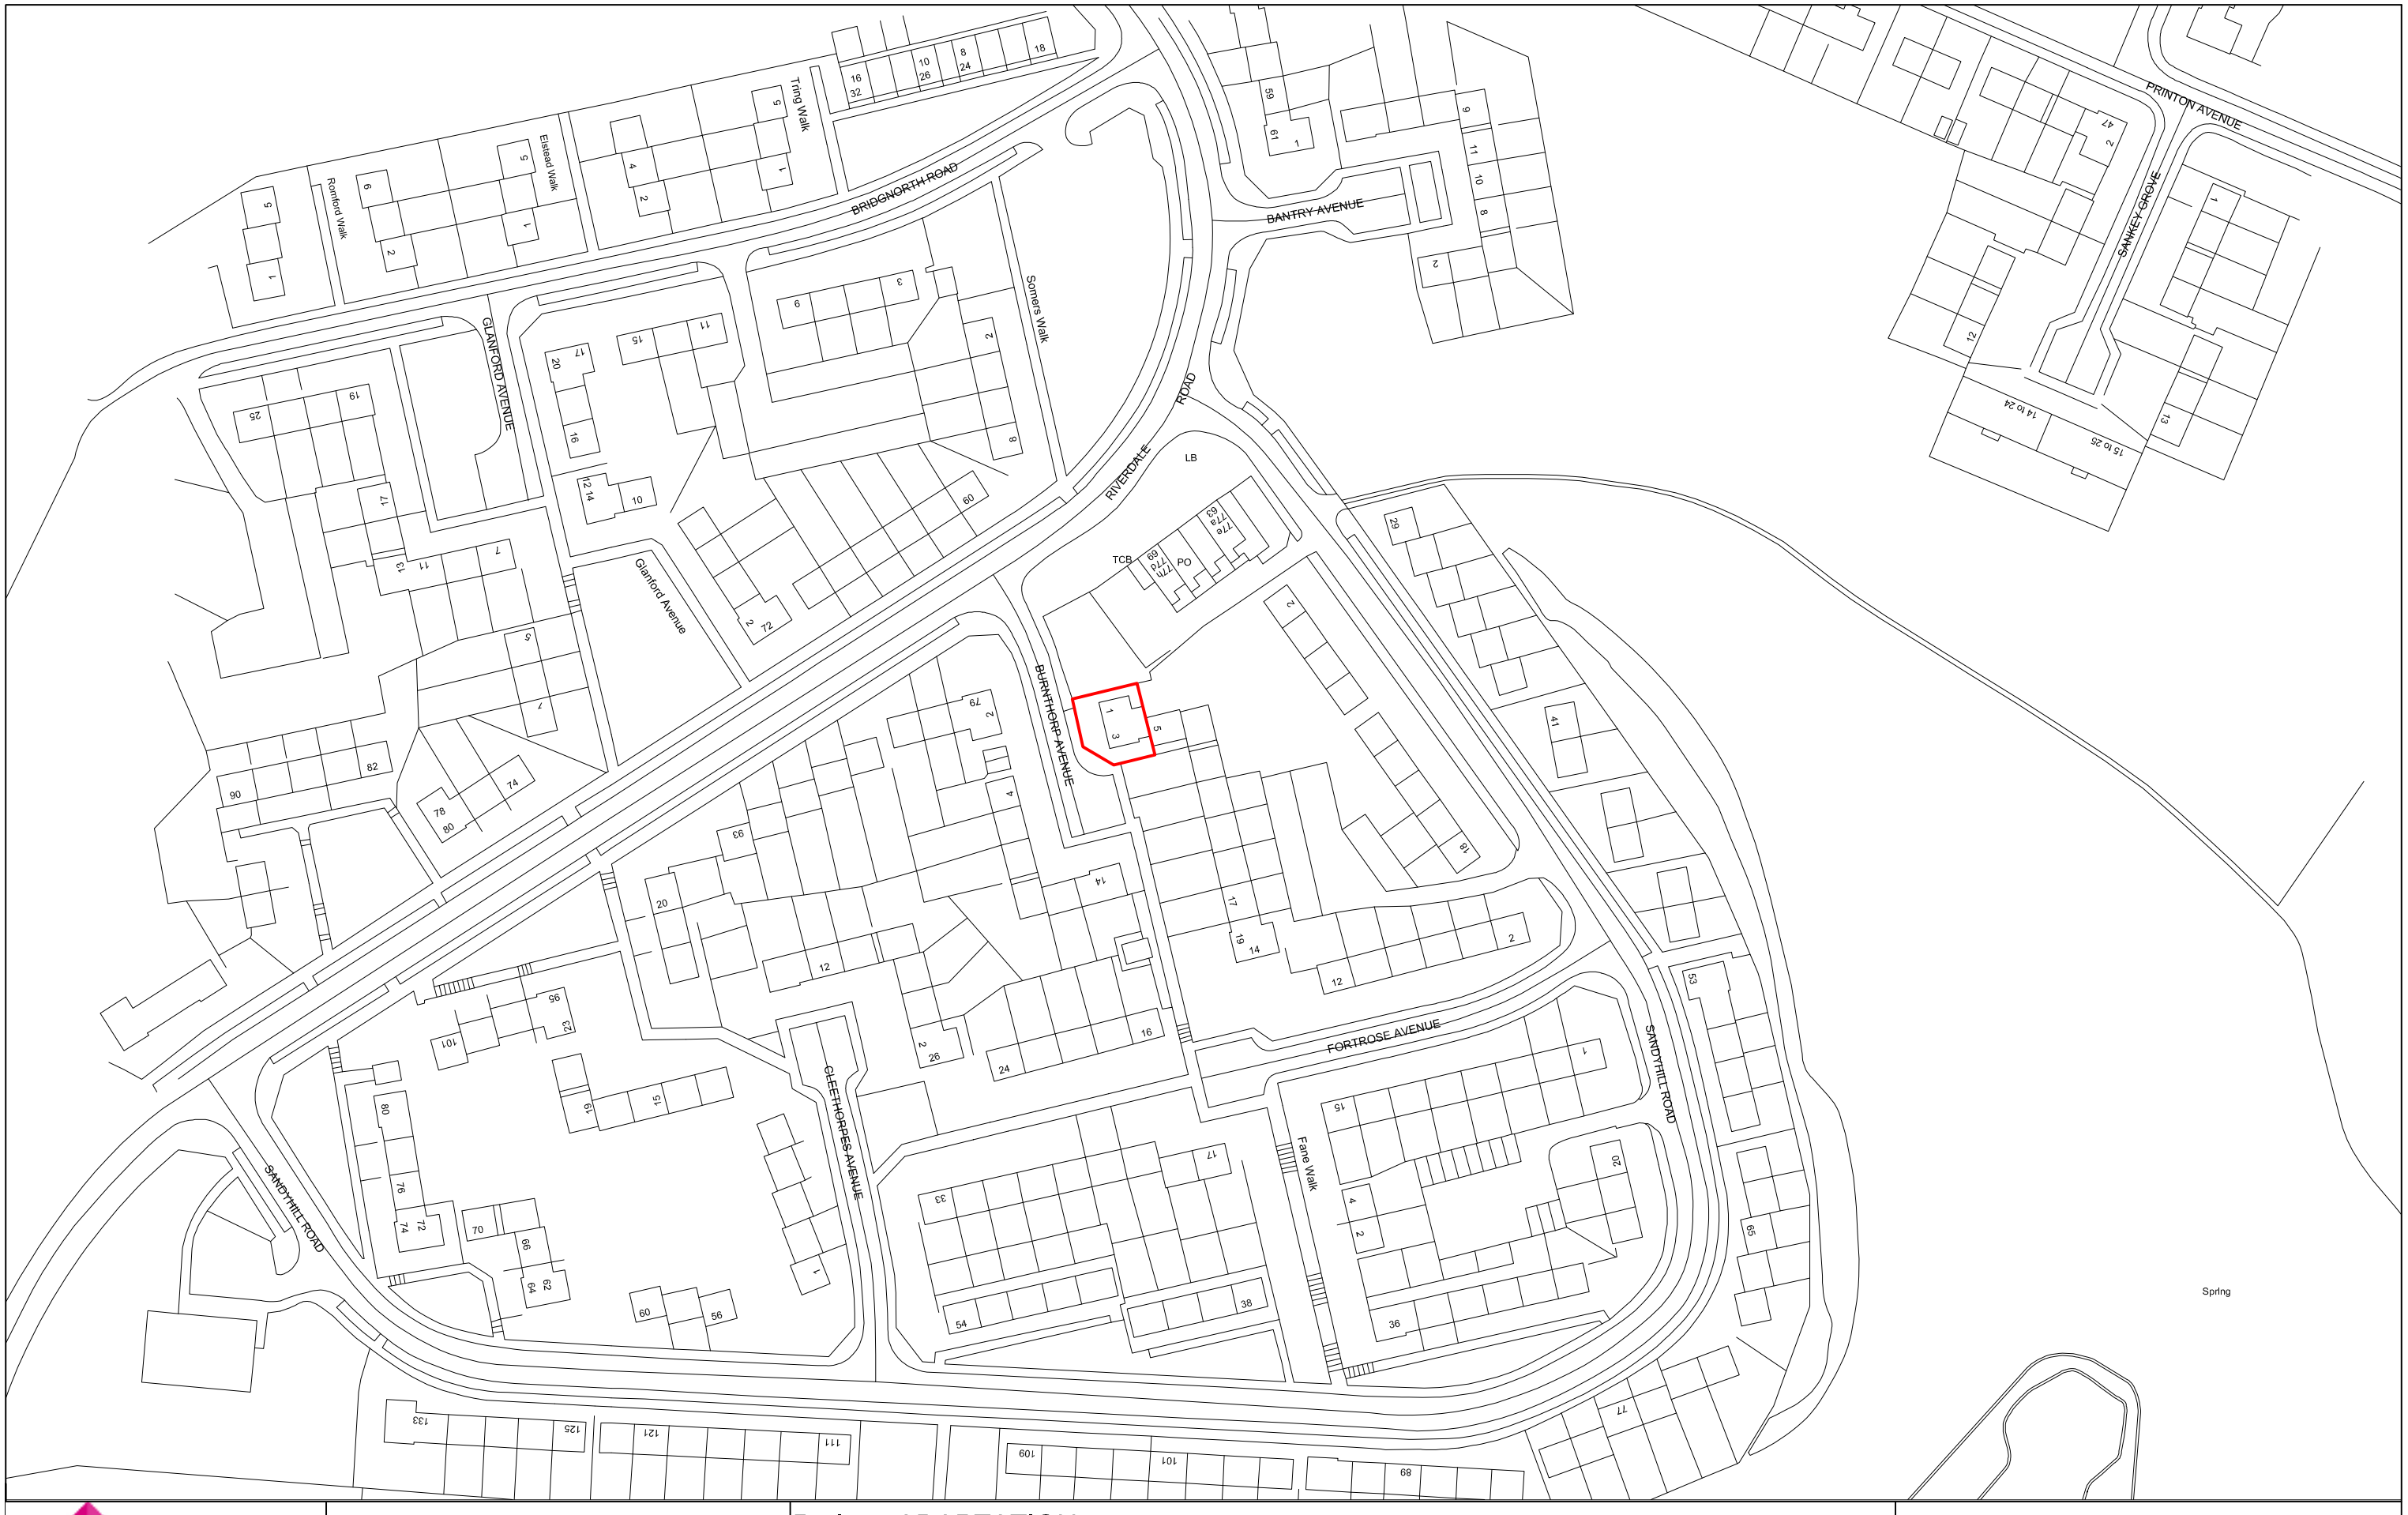

Northwards Housing Norra Manchester's Council Homes	Northwards Housing Property Services Hendham Vale Industrial Park Unit 11, Vale Park Way Manchester, M8 0AD	Project: ADAPTATION Address: 3 BURNTHORPE AVENUE	
		TYPE: 3024LGB	
		DRAWING TITLE: Location Plan	
		Scale: 1: 1250 | Date: DEC 2016 | Drawn By: RJB	