

EXISTING SIDE ELEVATION

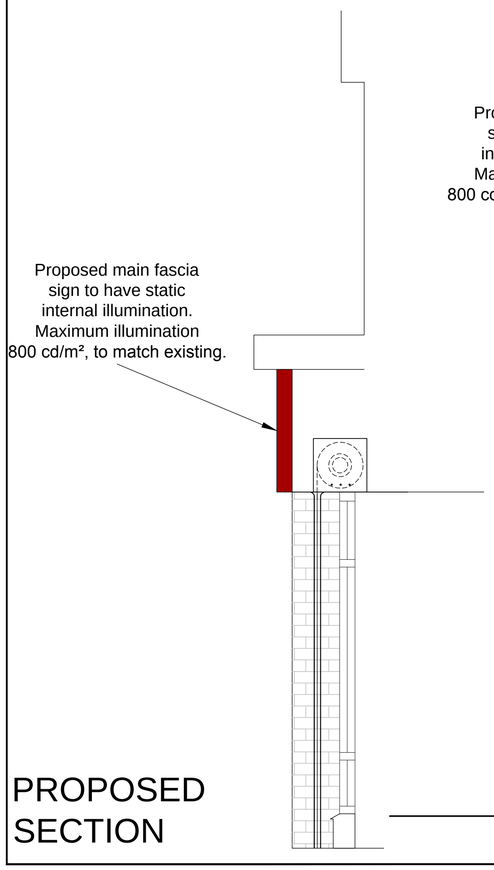

PROPOSED SECTION

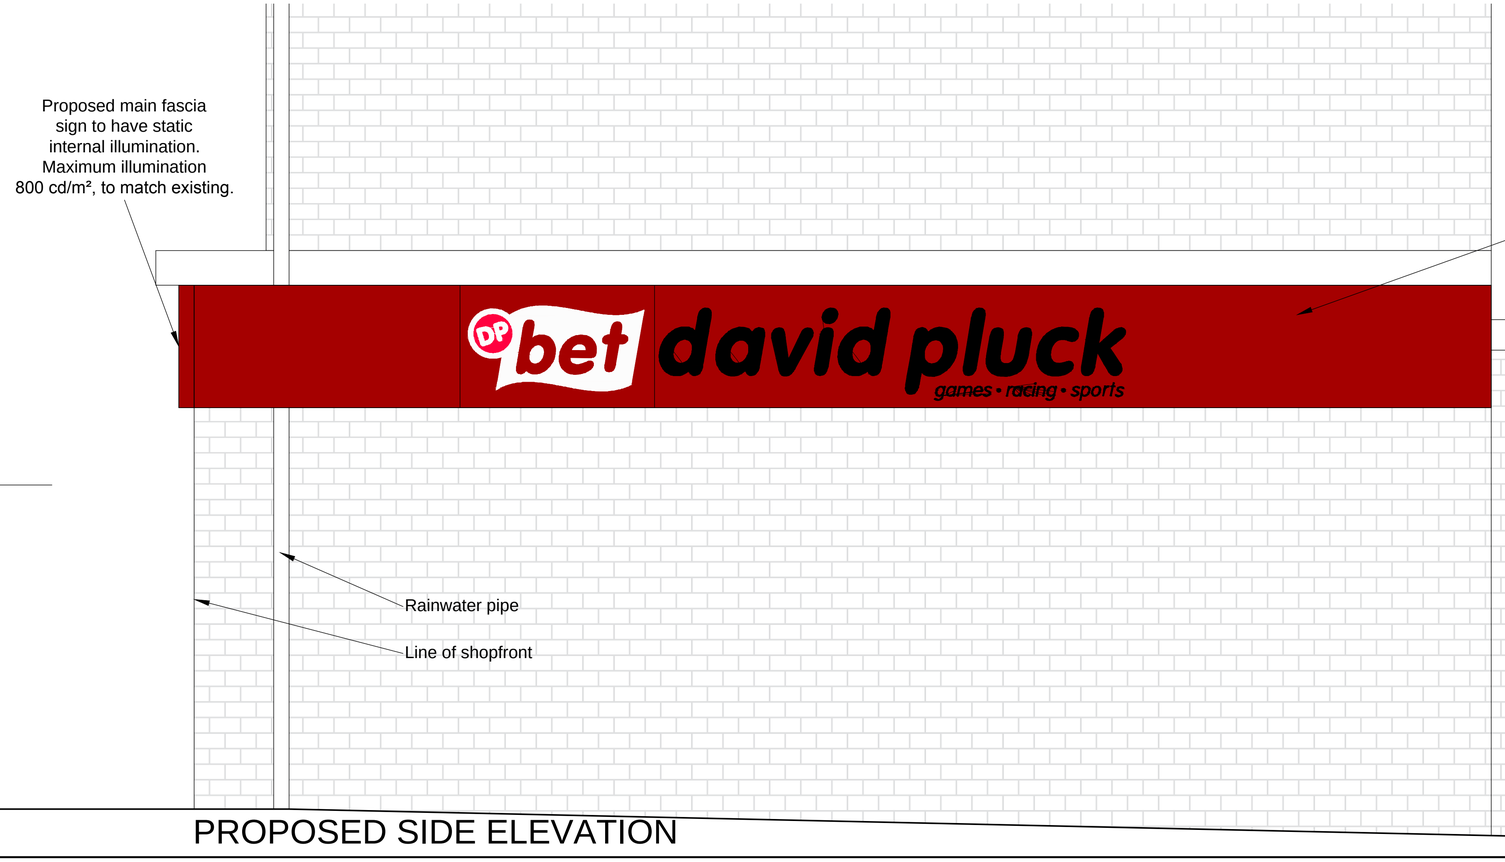

PROPOSED SIDE ELEVATION

PROPOSED

REV	DETAILS	DATE
A	Alteration to signage proposals to amend error on drawing.	24.11.16

REVISIONS

CLIENT
DAVID PLUCK [North West Ltd].

PROJECT
11 -13
LANSDOWNE ROAD
CRUMPSALL

DRAWING TITLE
EXISTING AND PROPOSED SIDE ELEVATION TO LANSDOWN ROAD

DRAWN BY	CHECKED BY
LK	
DATE	SCALE
19.10.2016	1:20 @ A1

DRAWING NO CPS 16 049 006a

cube.
Project Management | Building Surveyors
Heritage Consultants | Design Services
502 Birchwood One | Dewhurst Road | Warrington | WA3 7GB
t: 01925 831 710 | f: 01925 839 129
e: mail@cubepsl.co.uk | w: www.cubepsl.co.uk