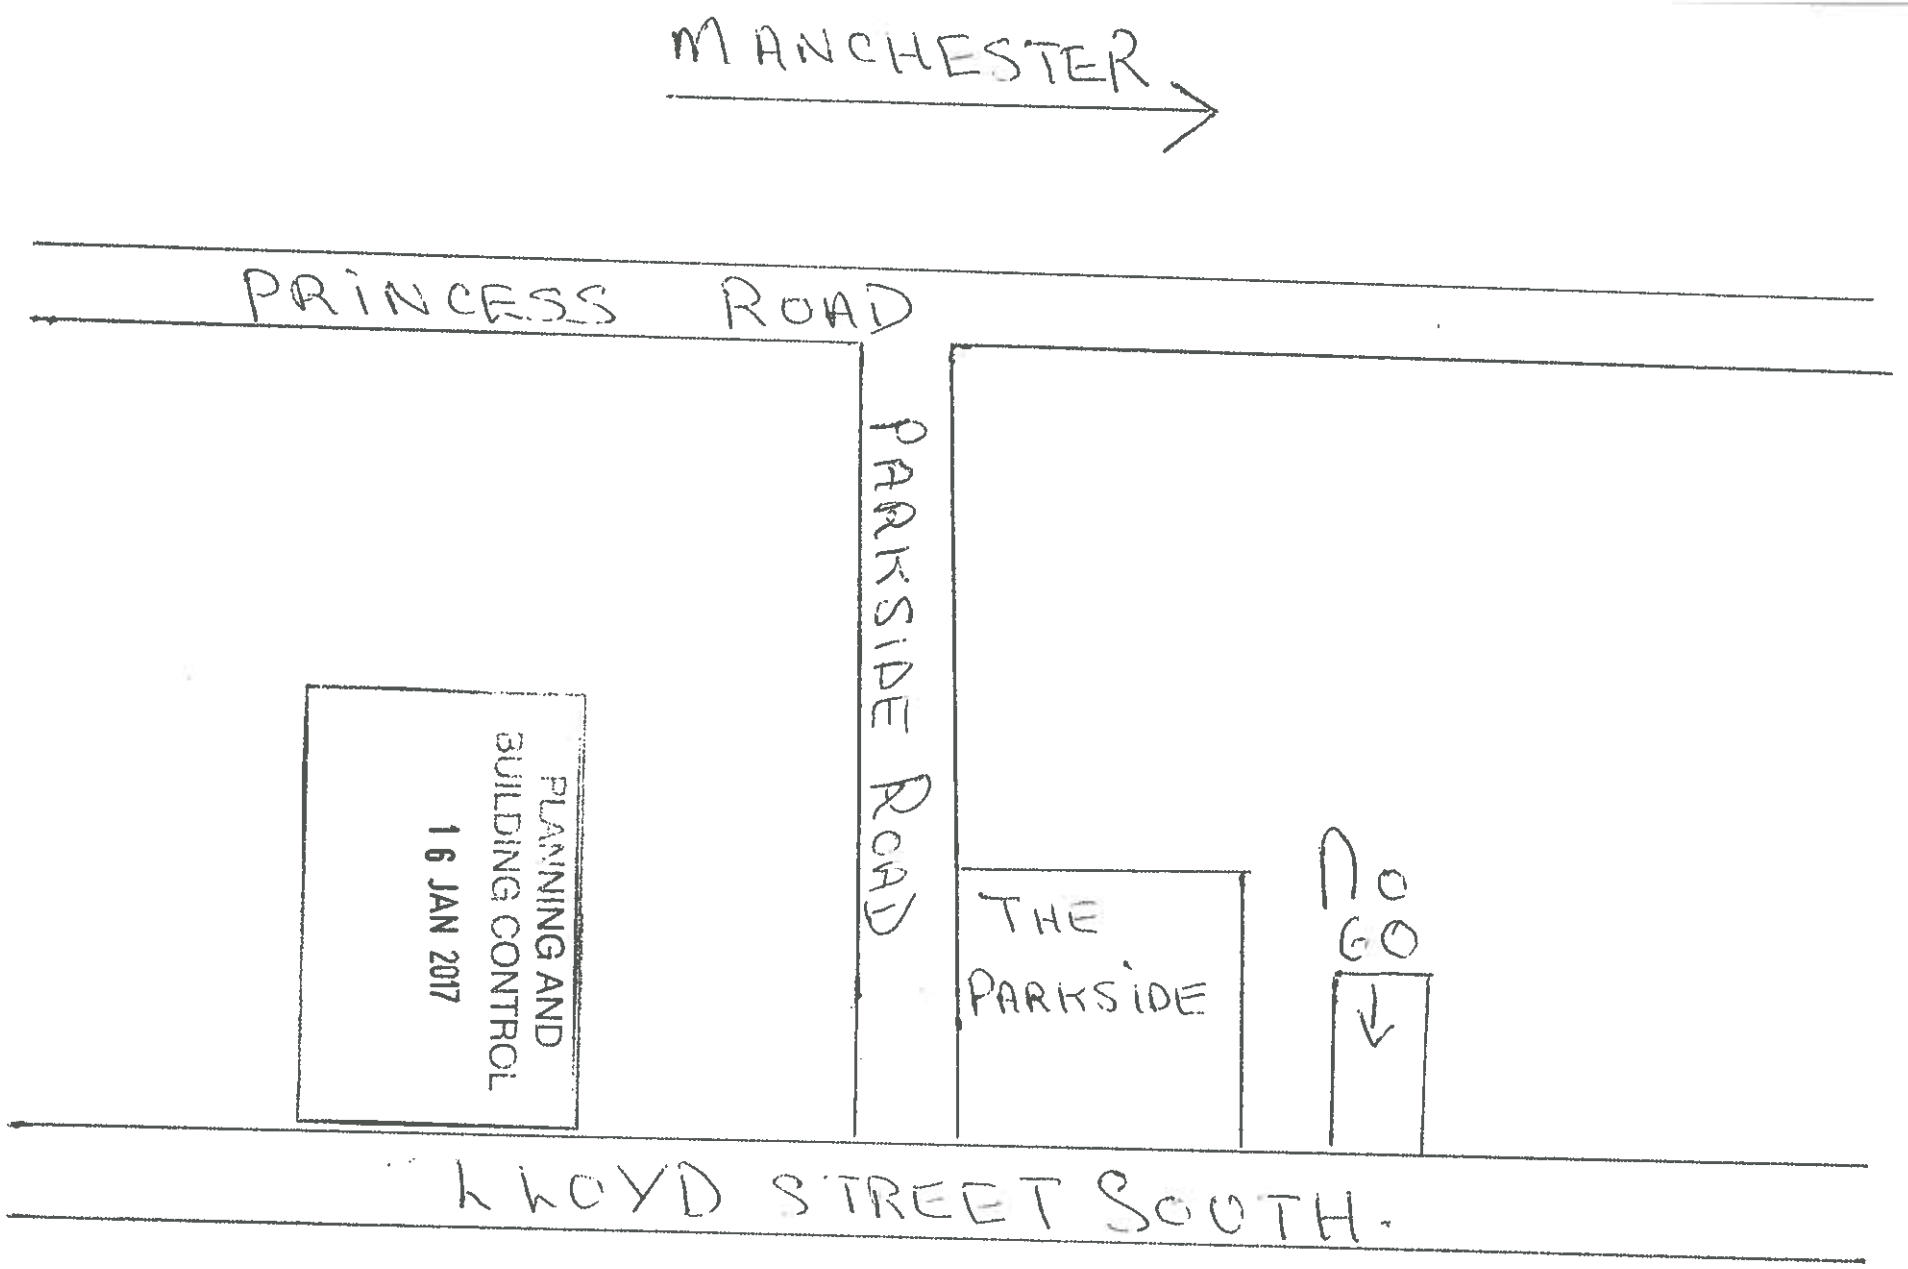

MANCHESTER
PRINCESS ROAD
PARKSIDE ROAD
PLANNING AND BUILDING CONTROL
16 JAN 2017
THE PARKSIDE
NO GO
LLOYD STREET SOUTH.