This drawing must not be scaled. Discrepancies are to be reported to the Architect immediately.
All dimensions to be checked from site. All information to be subject to full site surveys.
This drawing or any portion of it may not be reproduced in any way without the consent of the Architect.

REV	DETAILS	BY	DATE
A	WINDOW PATTERN AMENDED NOTES ADDED EXTERNAL WALL ADDED EXTERNAL WALL FINISH UPDATED	MB	20.07.04
B	NOTES ADDED	MB	09.09.04

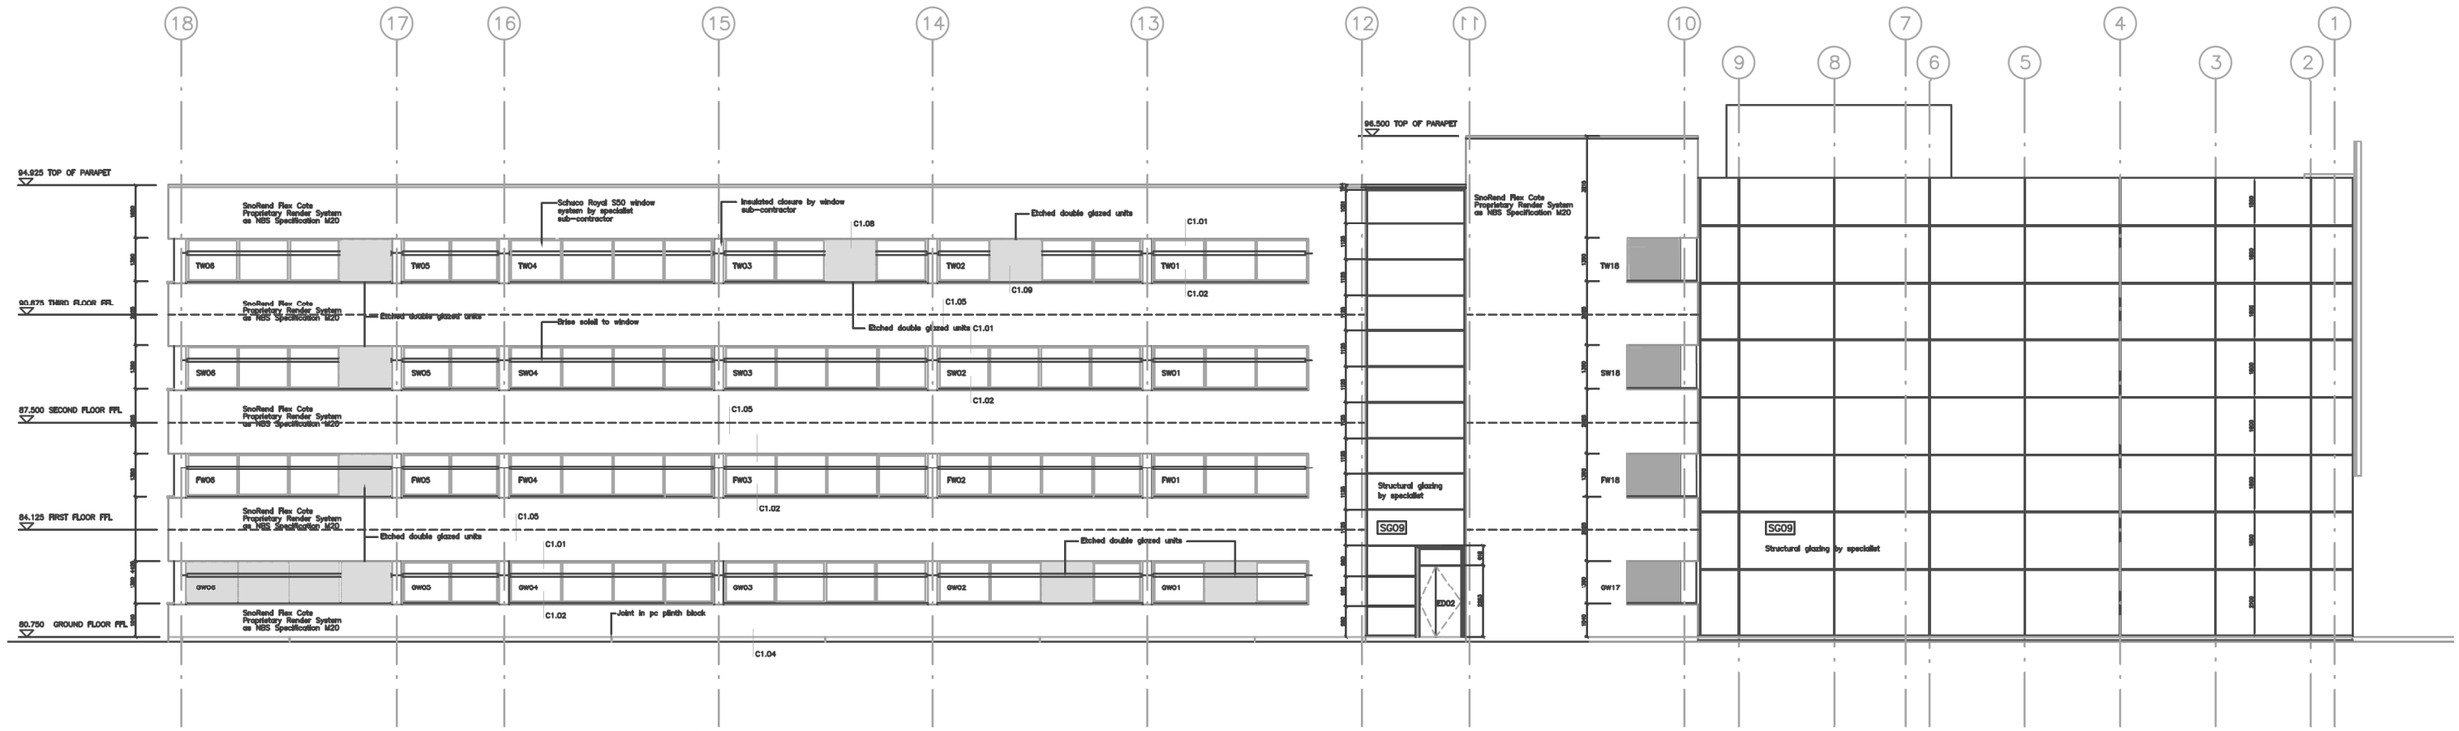

West Elevation - Rochdale Road

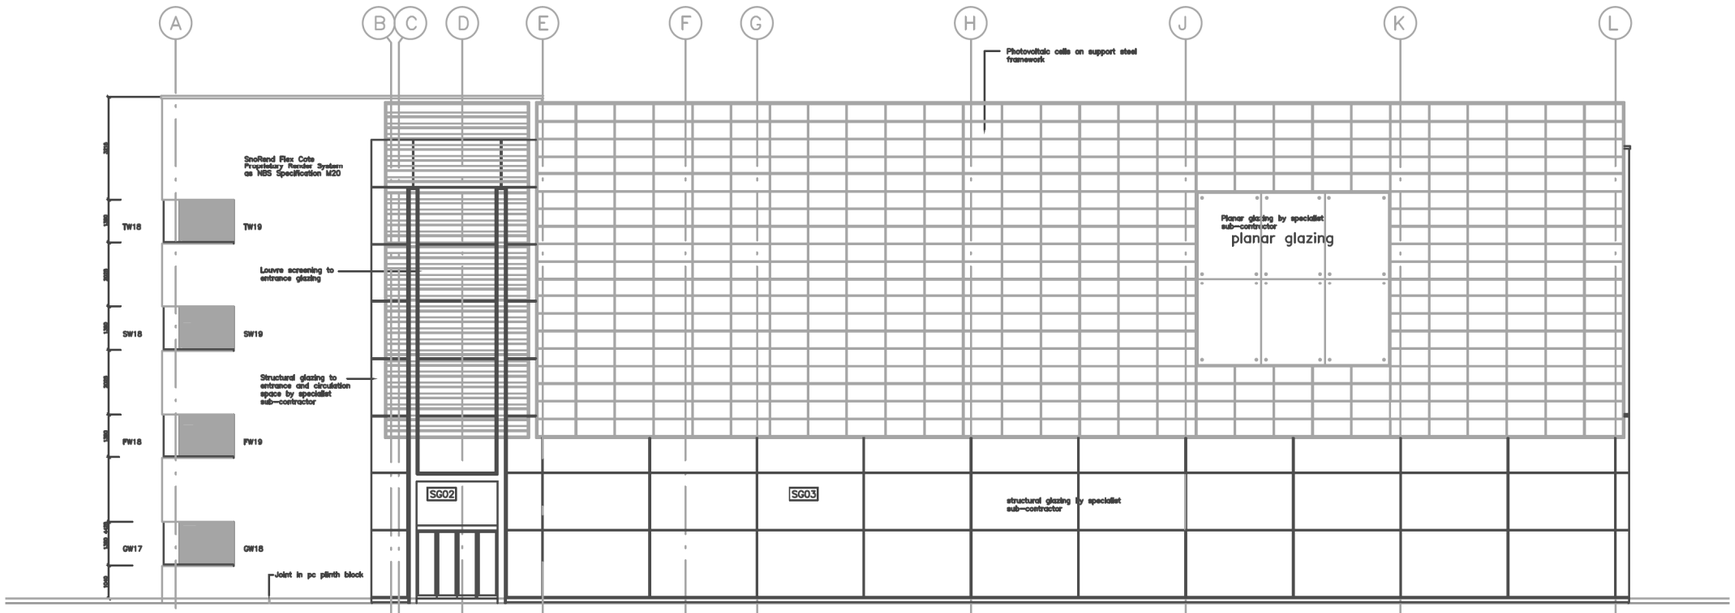

South Elevation - Moston Lane

C	SECTION REFS ADDED JOINTS TO PC PLINTH NOTED AREAS OF ETCHED WINDOW INSERTS UPDATED HEIGHTS TO STRUCTURAL GLAZING AMENDED FLOOR LEVELS MARKED AND ADDITIONAL LEVELS NOTED GRID REFS ADDED	MB	26.11.04
D	GLAZING PATTERN AMENDED TO SG09	MB	24.02.05

walker simpson architects
20 Dale Street Manchester M1 1EZ
Tel 0161 228 7406 Fax 0161 228 7046

PROJECT: North Manchester Sixth Form, Harpurhey Centre
TITLE: South and West Elevations
SCALE: 1:100 @ A1
DATE: 28.06.04
DRAWN: HMW
NUMBER: WSA.0091 A3.02D