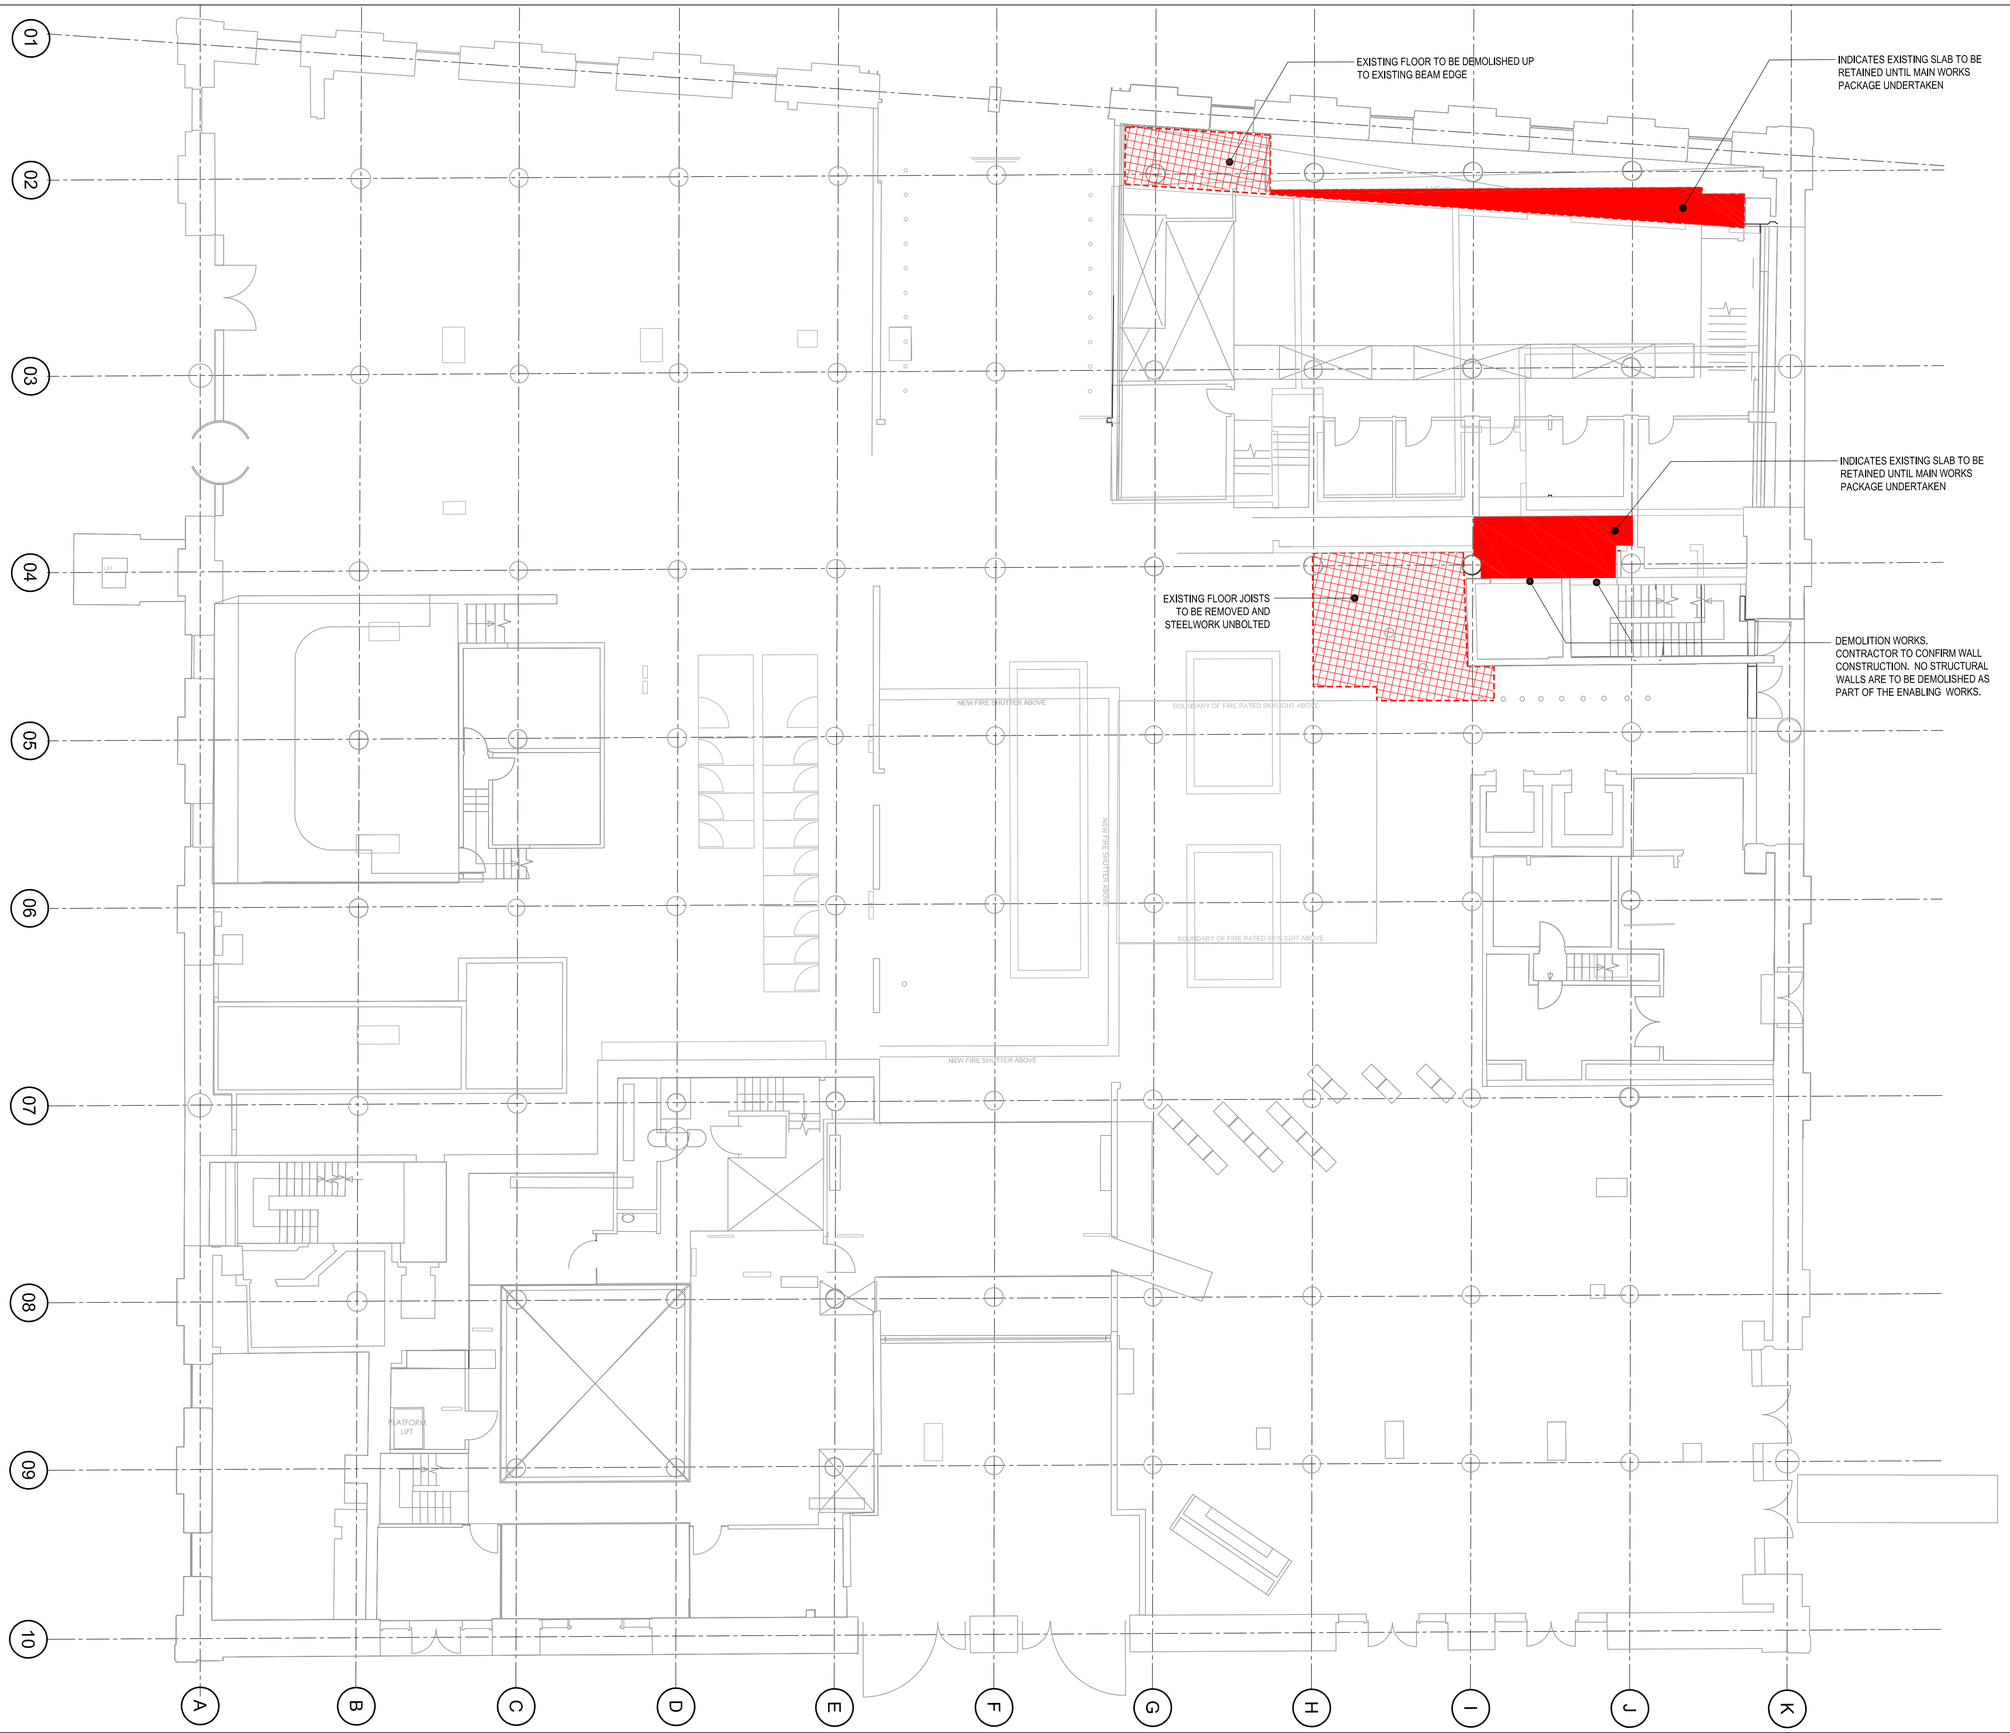


© Buro Happold Limited or its group companies.
All Rights reserved. Buro Happold and its group companies assert (unless otherwise agreed in writing) their rights under s.77 to 89 of the Copyright, Designs and Patents Act 1988.

DO NOT SCALE THIS DRAWING.

HEALTH AND SAFETY INFORMATION

IN ADDITION TO THE HAZARDS/RISKS NORMALLY ASSOCIATED WITH THE TYPES OF WORK DETAILED ON THIS DRAWING, NOTE THE FOLLOWING

CONSTRUCTION.

MAINTENANCE/CLEANING/OPERATION.

DECOMMISSIONING/DEMOLITION.

Notes

1. REFER TO DRAWING No. **S0001** FOR **GENERAL NOTES.**

2. FINAL LOCATION AND SIZE OF RISER VOIDS TO BE CONFIRMED BY ARCHITECT.

3. CONTRACTOR TO CONTACT STRUCTURAL ENGINEER IF ANY ASSUMED NON-LOAD BEARING PARTITIONS SHOWN ON ARCHITECT'S DRAWING APPEAR TO BE STRUCTURAL WALLS PRIOR TO DEMOLITION WORKS COMMENCING.

KEY FOR DEMOLITION AREAS:

DEMOLITION TO CARRIED OUT AS PART OF ENABLING WORK

DEMOLITION TO CARRIED OUT AS PART OF MAIN WORK

Rev	Description	Date	Drn	Ch'd
04	STAGE 4 ISSUE	23.01.17	MK	SL
03	STAGE 4 ISSUE	16.01.17	MK	SL
02	UPDATED AS CLOUDED	10.01.17	RE	SL
01	UPDATED STAGE 3 DRAFT ISSUE	15.12.16	RE	SL
00	STAGE 3 DRAFT ISSUE	01.12.16	MS	SL

STAGE 4

Status of drawing

BUROHAPPOLD ENGINEERING

Eastgate, Second Floor
2 Castle St., Castlefield
Manchester M4 3LZ
UK

Tel: +44 (0)161 233 5000
Email: 035230@burohappold.com
Web: www.burohappold.com

Architect *ARCHER HUMPHRYES*

Project THE PLACE REFURBISHMENT

Drg Title MEZZANINE FLOOR LEVEL DEMOLITION DRAWING

Scales@A1 1:100
Drawn by M.SHABUO
Checked by S.LONSDALE
Date 30.11.2016

Job No. 035230
Drawing No. S1005-D
Rev 04

Martin Kunjuk P:\035230 The Place\01b Structural\F20-1 Revit\Sheets\170123_Stage 4 Sheet\S1005D.dwg