

Proposed Plan - Access for Disabled Persons

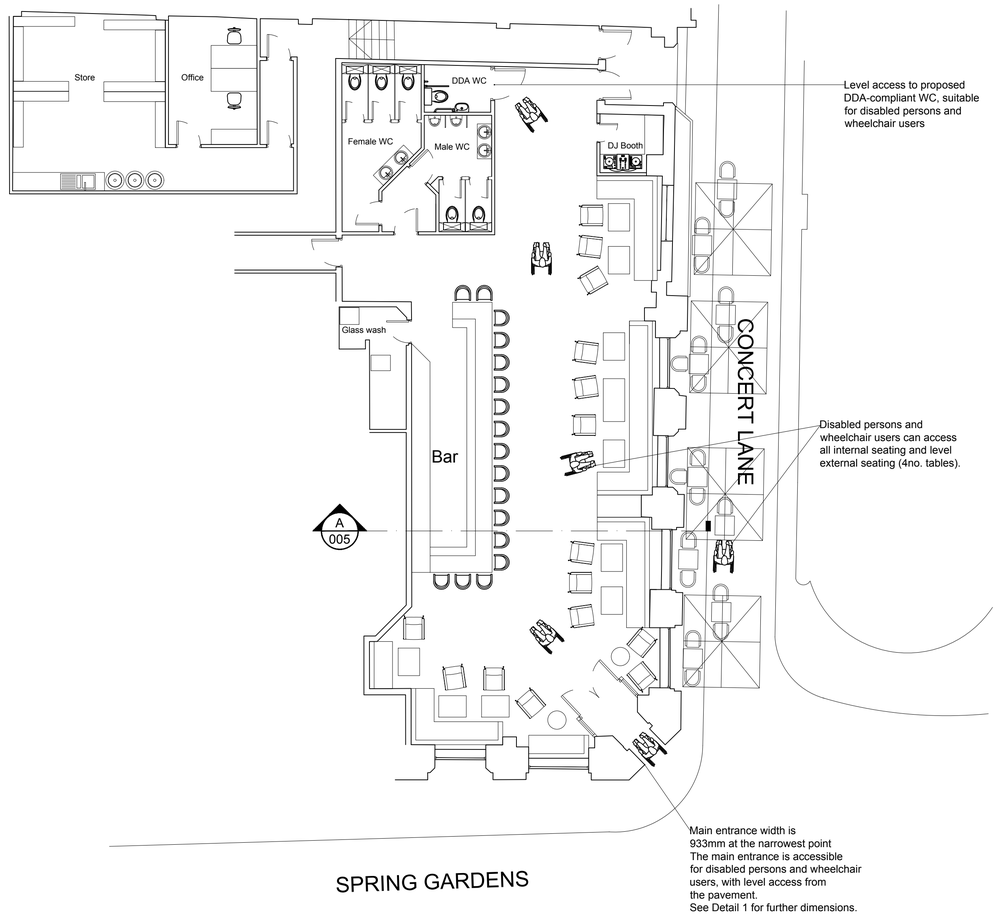

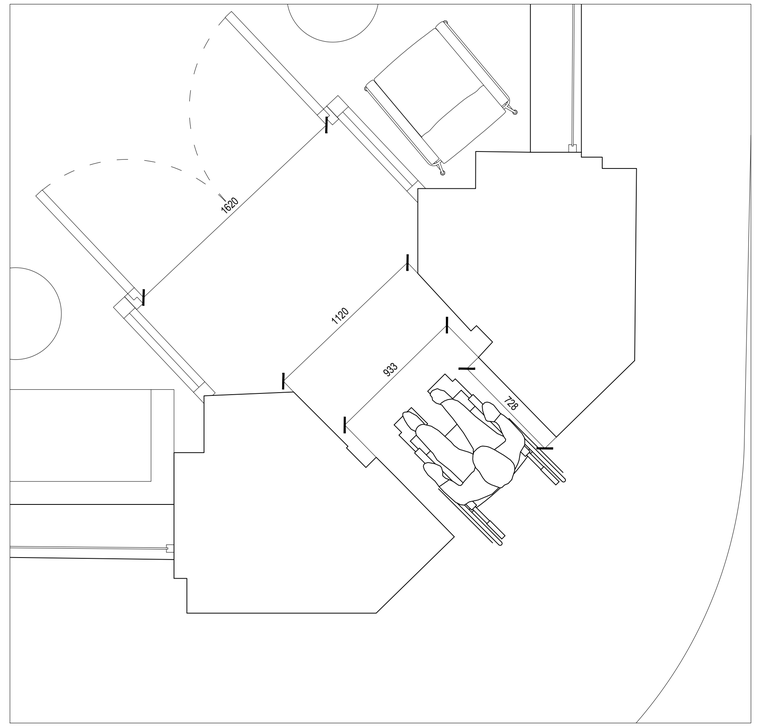

Detail 1 - Main entrance dimensions
Scale 1:20 @ A1

General Notes

This drawing must only be scaled when printed at A1. All dimensions are to be checked on site before any work is put in hand.

© Pickard Design

No.	Revision/Issue	Date
A	Notes amended.	30/11/16
-	Initial issue	19/11/16

Pickard Design
218 Liverpool Road, Longton, Preston PR4 5YB
07793 716356
sarah@pickarddesign.co.uk

Project
Roc & Rye Limited
60 Spring Gardens
Manchester
M2 2BQ

Status
Planning

Drawing Title
Access Drawing

Drawing Number
PD-ROC-PL010

Scale
1:100 at A1

Client
Roc & Rye Ltd

Drawn by
SP

Date
30/11/2016

Revision
A