This drawing must not be scaled. Discrepancies are to be reported to the Architect immediately.
All dimensions to be checked from site. All information to be subject to full site surveys.
This drawing or any portion of it may not be reproduced in any way without the consent of the Architect.

REV	DETAILS	BY	DATE
A	WINDOW PATTERN AMENDED NOTES ADDED WINDOW CILLS ADDED. EXTERNAL WALL FINISH UPDATED	MB	20.07.04
B	MEZZANINE BALCONY OMITTED OPENING LIGHTS TO N ELEV STRUCTURAL GLAZING AMENDED NOTES ADDED GLAZED LIFT OMITTED EXTERNAL SERVICE RISER OMITTED	MB	09.09.04

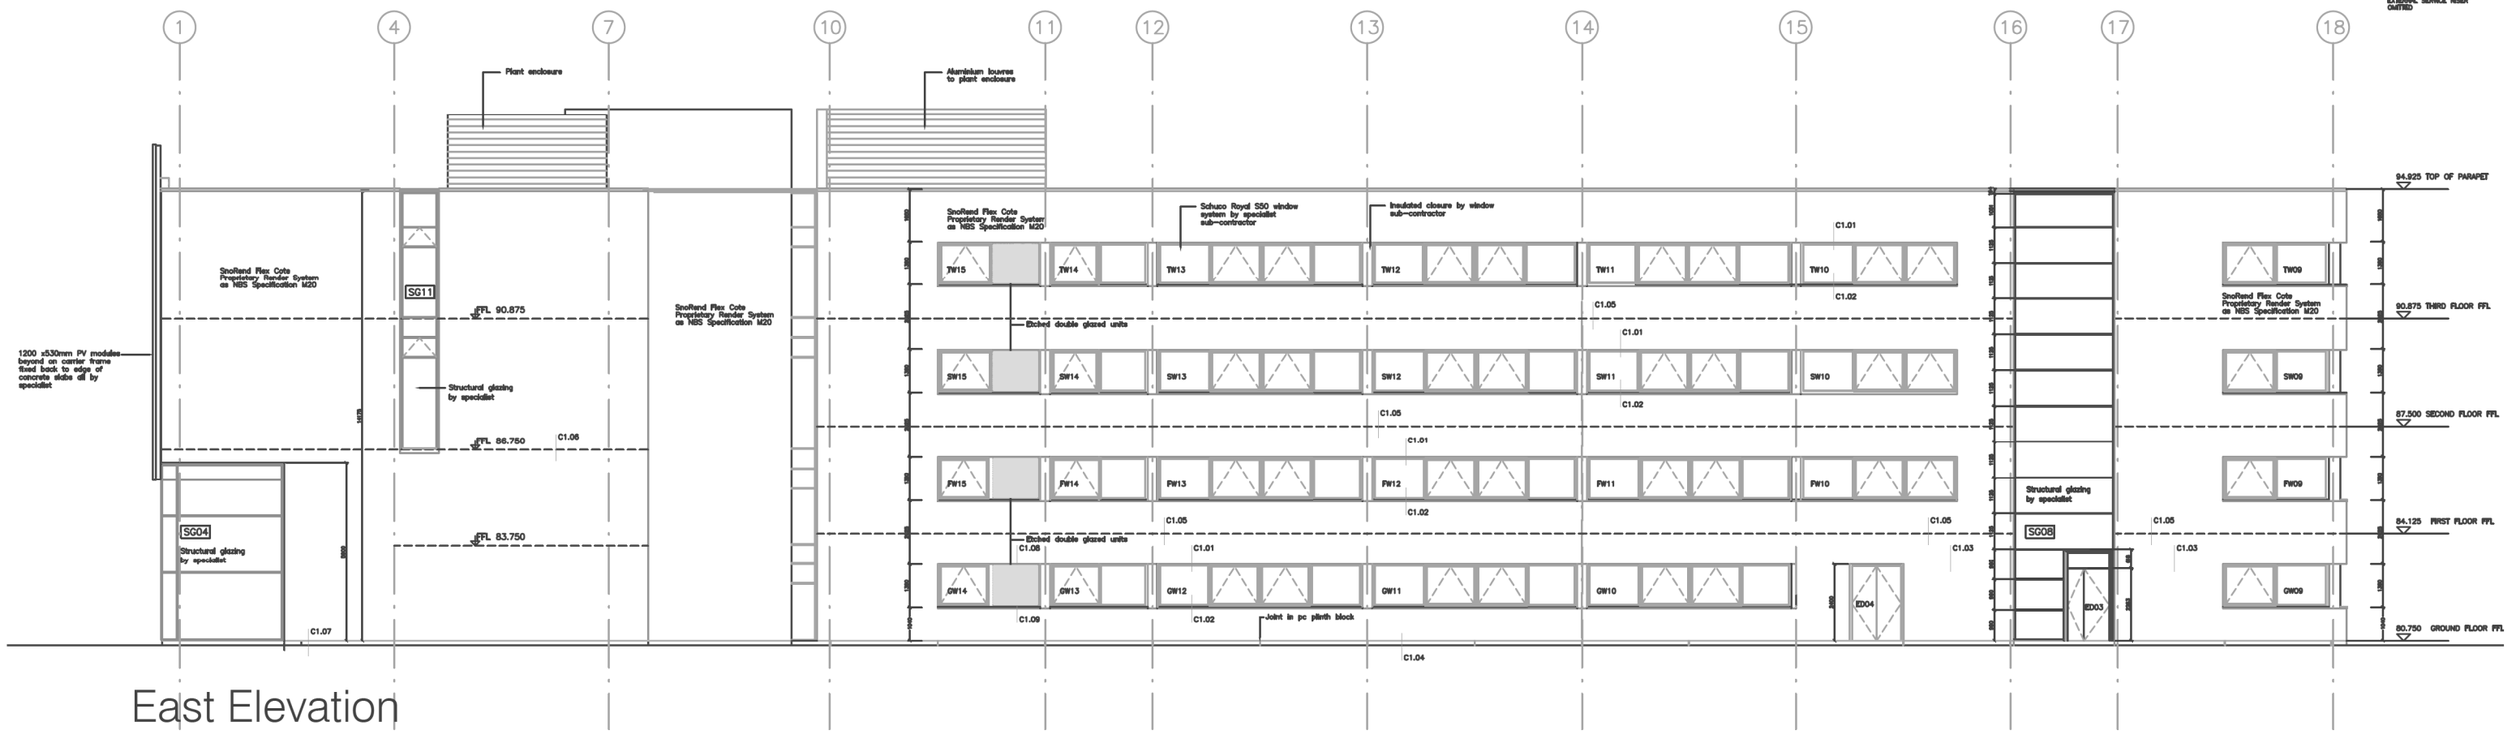

East Elevation

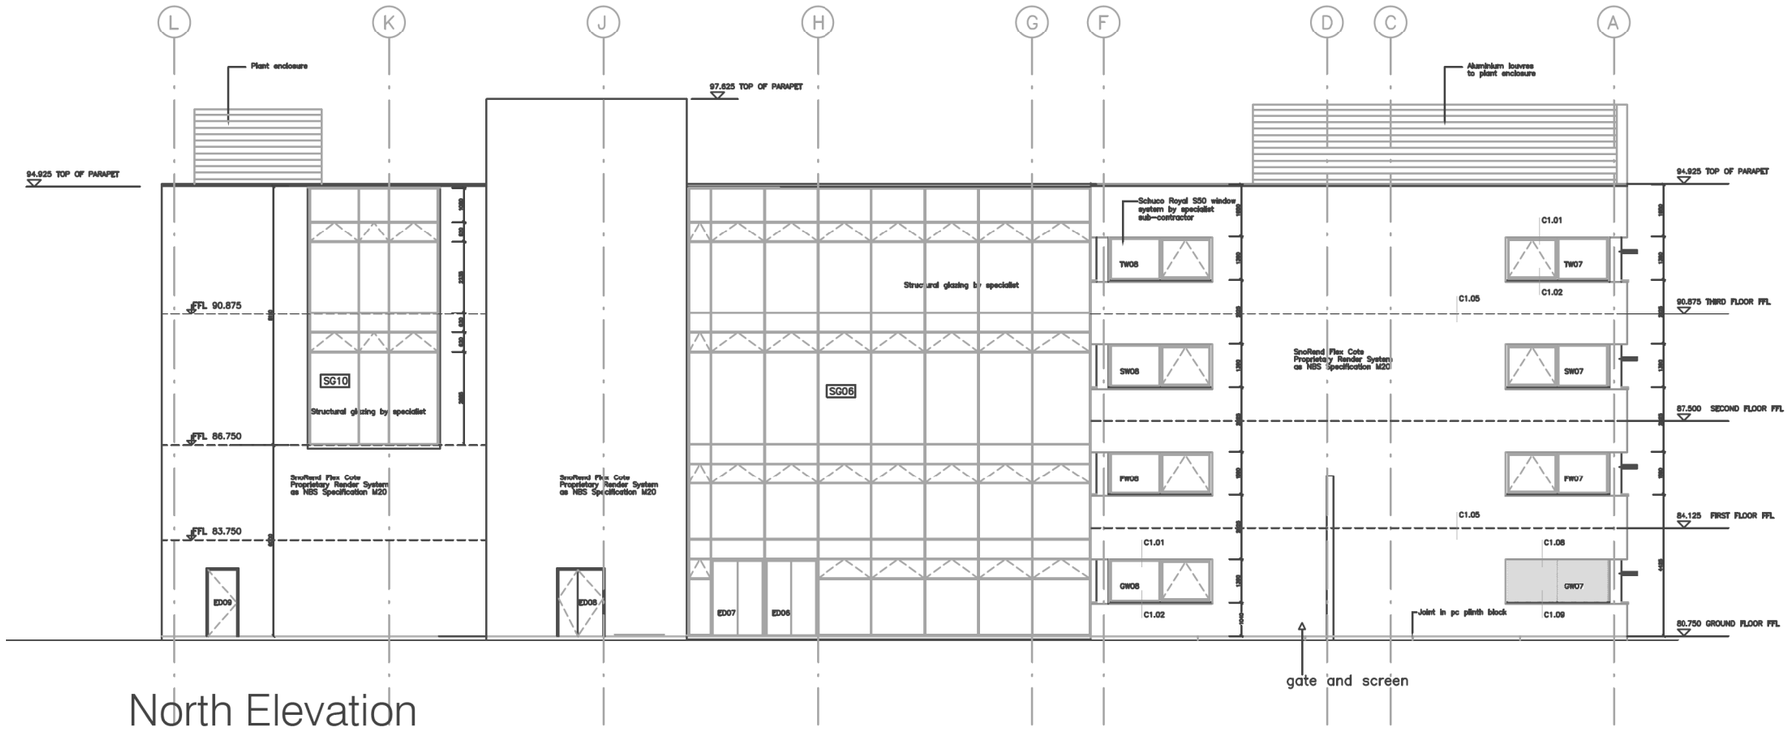

North Elevation

REV	DETAILS	BY	DATE
C	SECTION REFS ADDED JOINTS TO PC PLINTH NOTED AREAS OF ETCHED WINDOW INSERTS UPDATED SHALL WINDOWS TO EAST ELEVATION OMITTED AND SG11 ADDED FLOOR LEVELS MARKED AND ADDITIONAL LEVELS NOTED GRID REFS ADDED	MB	26.11.04
D	GLAZING PATTERN AMENDED TO SG06;SG08;SG10;SG11 BRISE SOLEIL OMITTED TO EAST AND NORTH GABLE ELEVATIONS	MB	24.02.05

walker simpson architects
20 Dale Street Manchester M1 1EZ
Tel 0161 228 7406 Fax 0161 228 7046

PROJECT North manchester Sixth Form, Harpurhey Centre
TITLE North and west elevations
SCALE 1:100 @ A1 DATE 28.06.04
DRAWN HMW DRAWING WSA.0091 A3.01D