


PLANNING AND
BUILDING CONTROL
16 JAN 2017

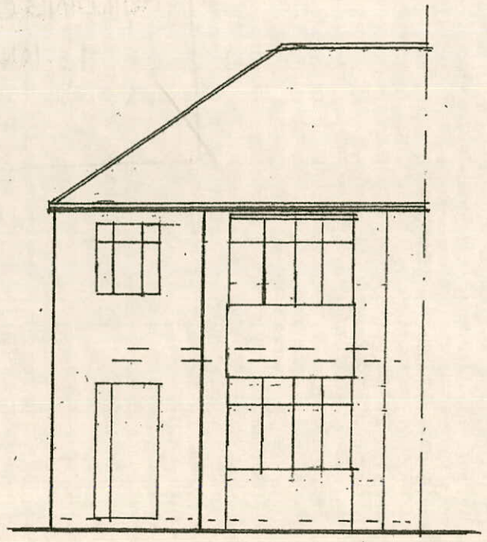


FRONT ELEVATION
(EXISTING)

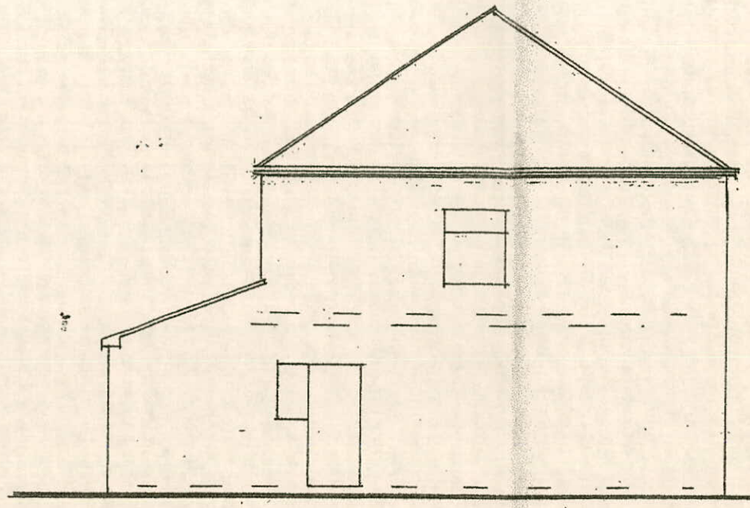


SIDE ELEVATION 'X'
(EXISTING)

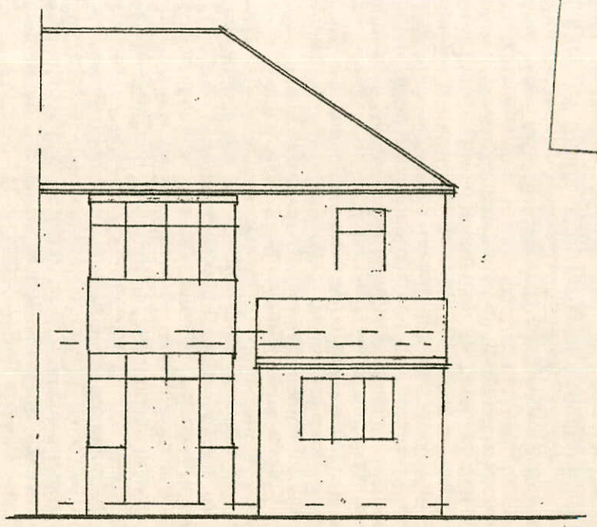


REAR ELEVATION
(EXISTING)

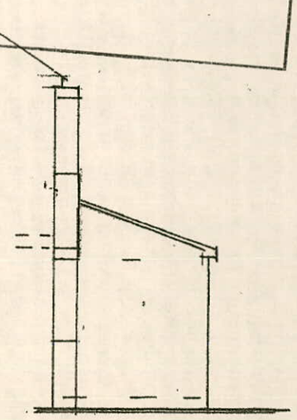


SIDE ELEVATION 'Y'
(EXISTING)

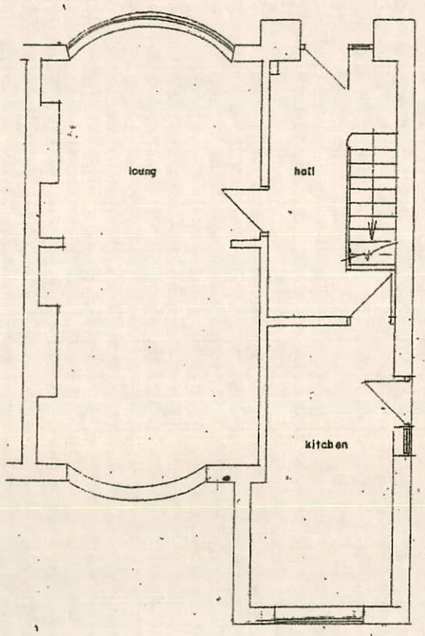


G.F PLAN
(EXISTING)

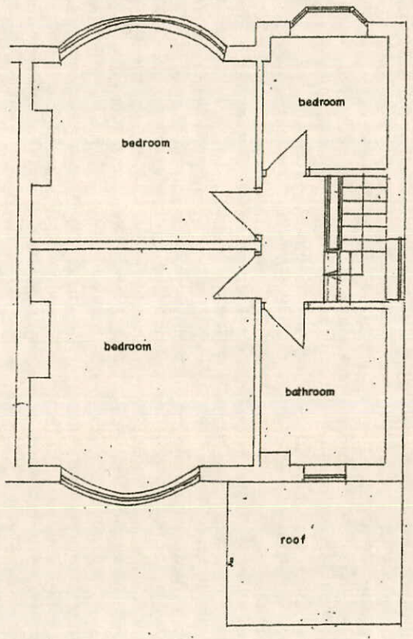

F.F PLAN
(EXISTING)

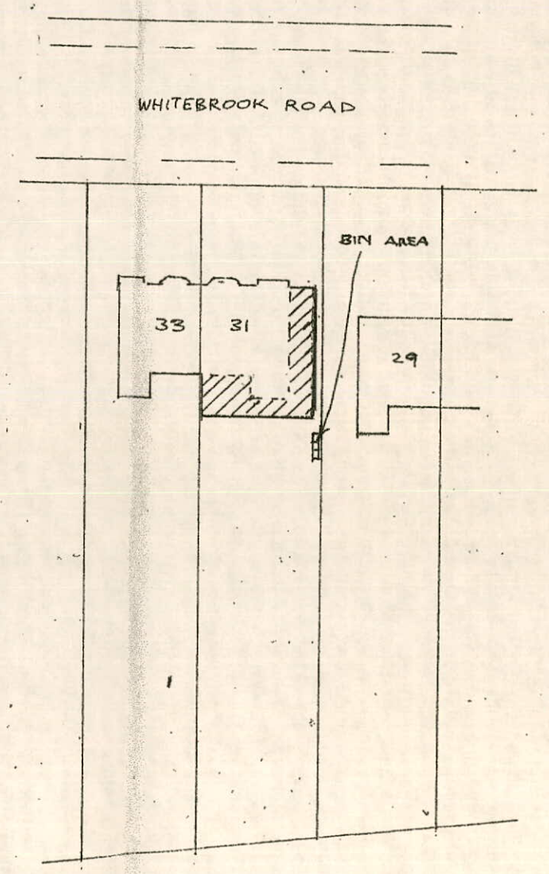

SITE PLAN
SCALE 1:500

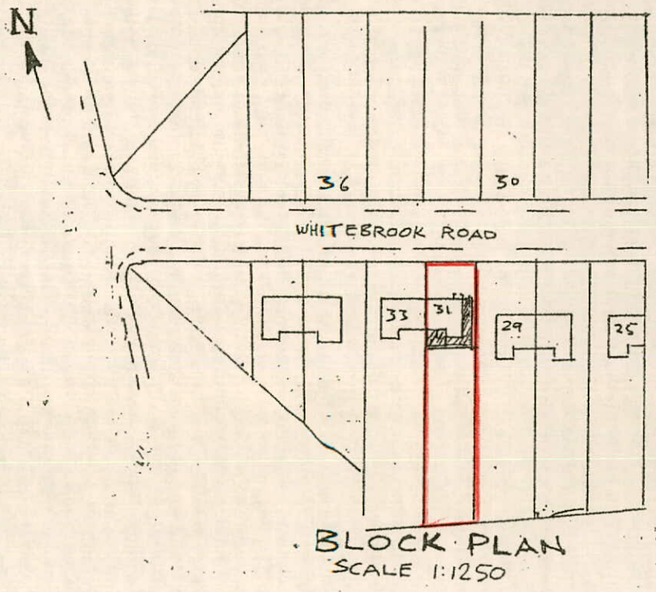

BLOCK PLAN
SCALE 1:1250


BUIDING DESIGN SERVICES
M. FAROOQ
6 Stock Close, Shawclough, Rochdale OL12 6BB
Tel: - 01706 712231 Mob:- 07967605763

PROPOSED SIDE & REAR EXTENSION AT
31 WHITEBROOK ROAD FALLOWFIELD
MANCHESTER M14 6EH


For: Mr. & Mrs. M. SALEEM

Plan	Scale 1:100	
Elevation	Scale 1:100	907/1

PLANNING AND
BUILDING CONTROL
16 JAN 2017

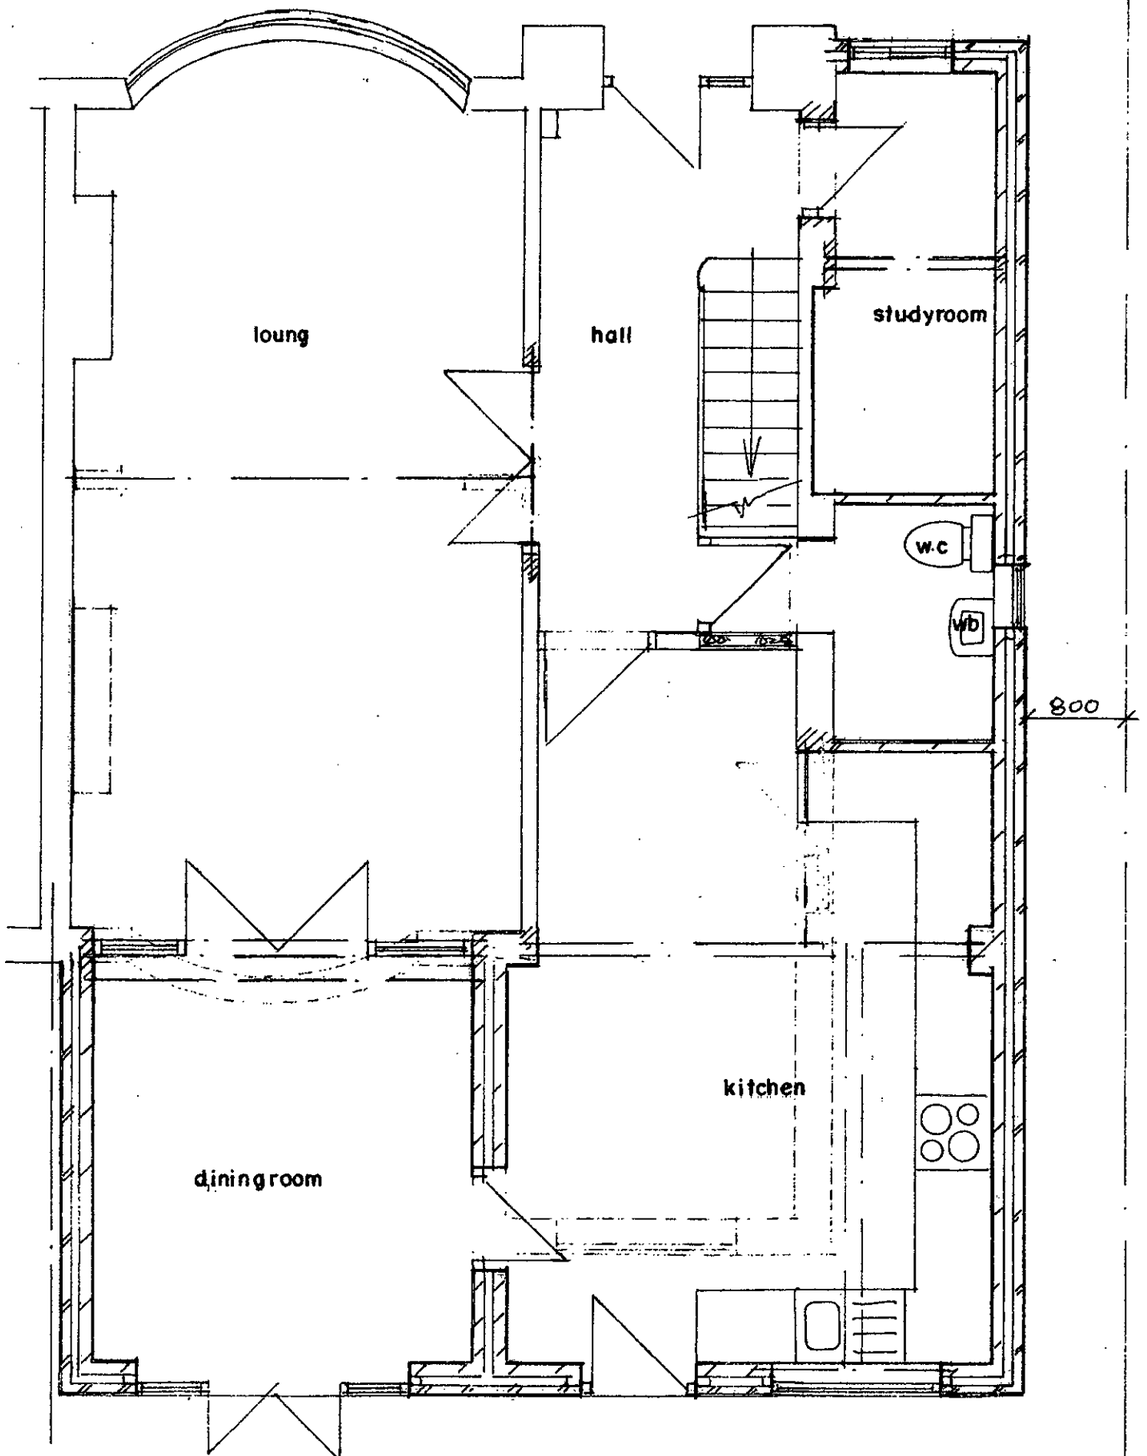

GROUND FLOOR PLAN
PROPOSED

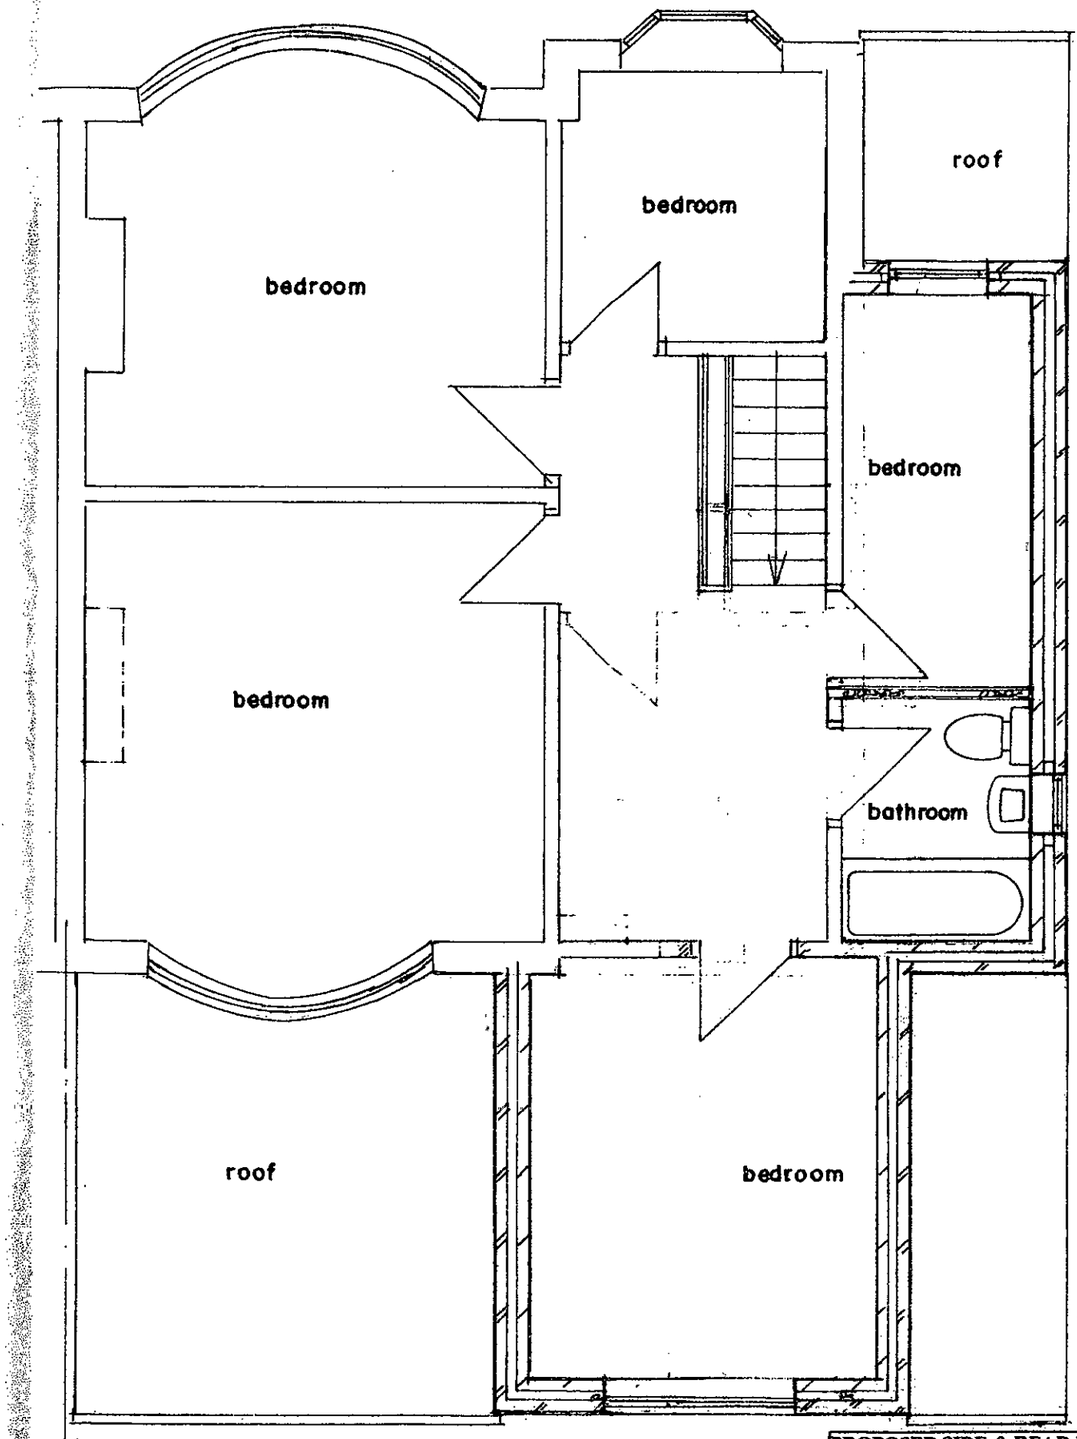


FIRST FLOOR PLAN
PROPOSED

PROPOSED SIDE & REAR EXTENSION AT
31 WHITEBROOK ROAD FALLOWFIELD
MANCHESTER M14 6EH


For: Mr. & Mrs. M. SALEEM

Plan	Scale 1:50	907/2


PLANNING AND
BUILDING CONTROL
16 JAN 2017

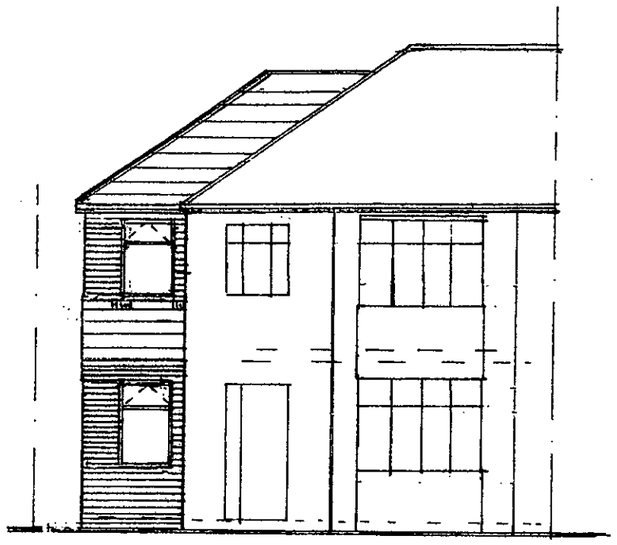


FRONT ELEVATION
(PROPOSED)

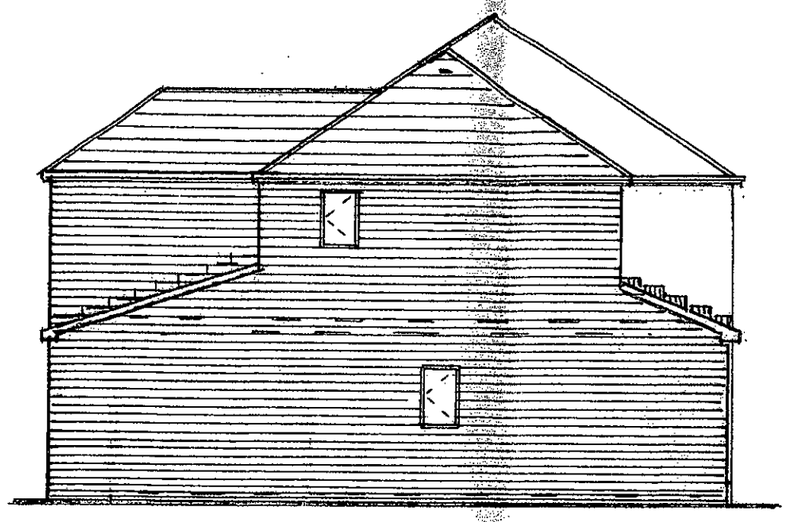

SIDE ELEVATION 'X'
(PROPOSED)

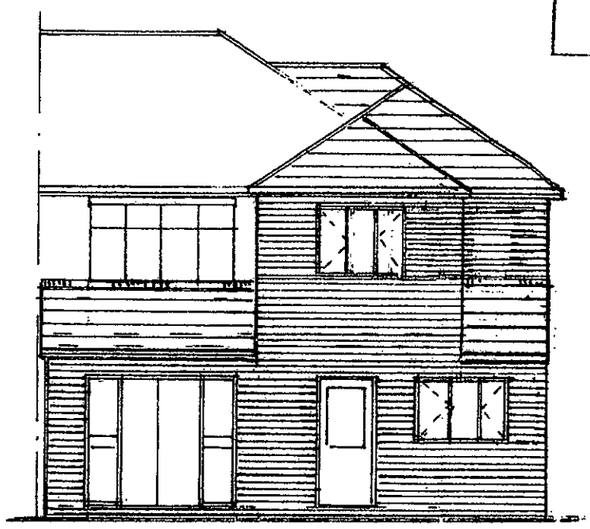

REAR ELEVATION
(PROPOSED)

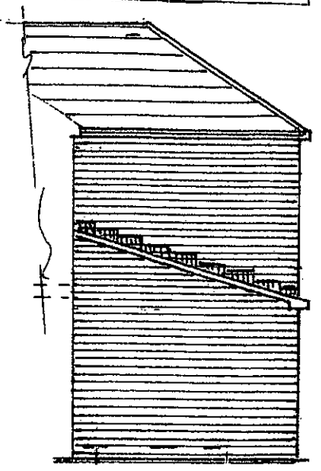

SIDE ELEVATION 'Y'
PROPOSED

BUIDING DESIGN SERVICES
M. FAROOQ
6 Stock Close, Shawclough, Rochdale OL12 6BB
Tel: - 01706 712231 Mob:- 07967605763

PROPOSED SIDE & REAR EXTENSION AT
31 WHITEBROOK ROAD FALLOWFIELD
MANCHESTER M14 6EH

For: Mr. & Mrs. M. SALEEM

Section	Scale 1:50	907/3
Elevation	Scale 1:100	