PROPOSED GA FRONT ELEVATION

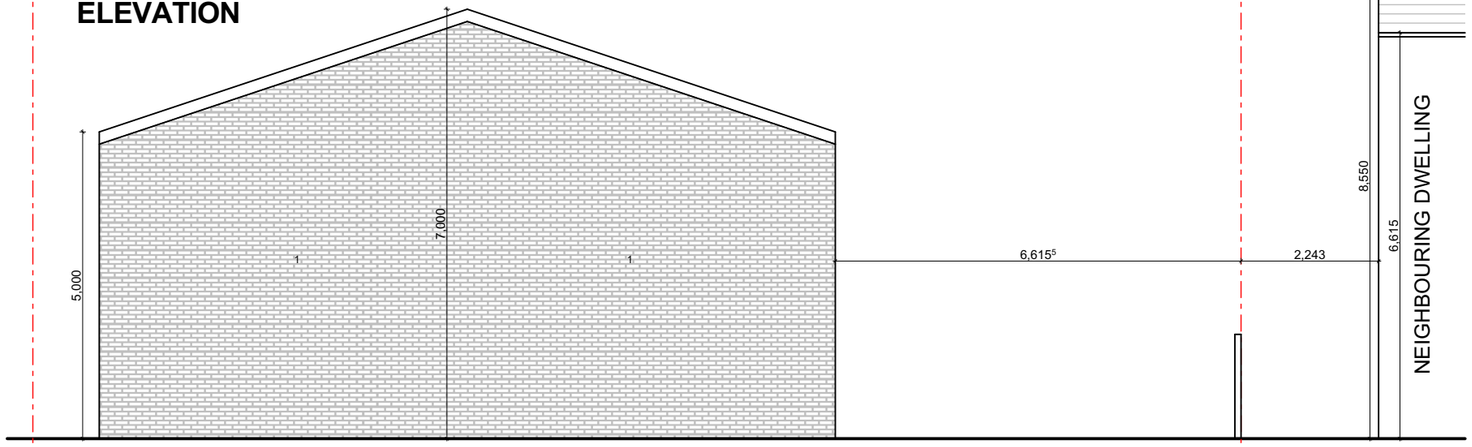

PROPOSED GA REAR ELEVATION



PROPOSED GA SIDE ELEVATION A

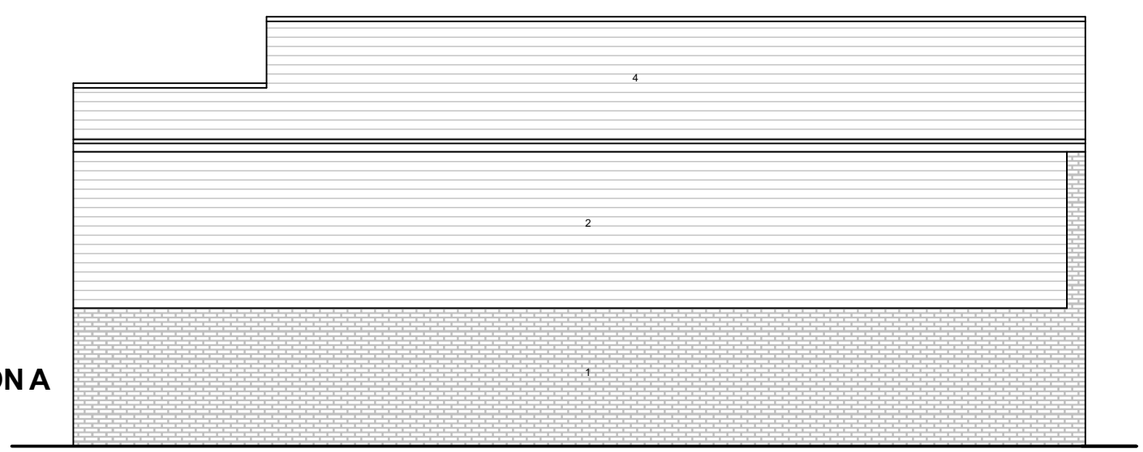

notes

This drawing is subject to a detailed building and site survey, therefore no guarantee of its accuracy can be given.
This drawing has been draughted in accordance with the clients design requirements.
All areas are approximate and are subject to a detailed building and site survey and further design development.
All dimensions should be checked prior to commencement of construction on site. Measurements should not be taken off the drawing.

KEY

1. Proposed facing brickwork
2. Proposed profile metal cladding
3. Proposed white uPVC windows/doors
4. Proposed profile metal roof
5. Proposed roller shutter

PL0	Planning Issue	15.02.17

revisions

NADA Architects Ltd
169 Kingsway
Burnage
Manchester
M19 2ND
Mob: 07974 735527
E: ahmed@nadaarchitects.com
W: www.nadaarchitects.com

PLANNING

D - design PL - planning PT - pre-tender
T - tender P - preliminary
C - construction R - record

SINOORE KAMAL

CAR REPAIR WORKSHOP
27 CAMBERT LANE,
MANCHESTER, M18 8HA

PROPOSED GA ELEVATIONS

scale	date	drawn	checked
1:100 @ A3	15.02.17		

job no	(category) dwg no	revision
17-459	(03)001	PL0

Drawing measurements shall not be obtained by scaling. Verify all dims prior to construction. Immediately report any discrepancies on this drawing to Draughtsman. This drawing shall be read in conjunction with associated specifications and related consultant's documents.