
NOTES

- All dimensions and levels are to be checked on site.
- Any discrepancies are to be reported to the architect before any work commences.
- This drawing shall not be scaled to ascertain any dimensions. Work to figured dims only.
- This drawing shall not be reproduced without express written permission from AEW.
- Title overlay drawings and ownership boundaries are produced using all reasonable endeavours. AEW cannot be responsible for the accuracy or scale discrepancy of base plans supplied to them.
- All works are to be undertaken in accordance with Building Regulations and the latest British Standards.
- All proprietary materials and products are to be used strictly in accordance with the manufacturers recommendations.

Notes:
All drawings to be read in conjunction with all other drawings as noted on issue sheet.

Extent of Application indicated thus:

Ownership demise indicated thus:

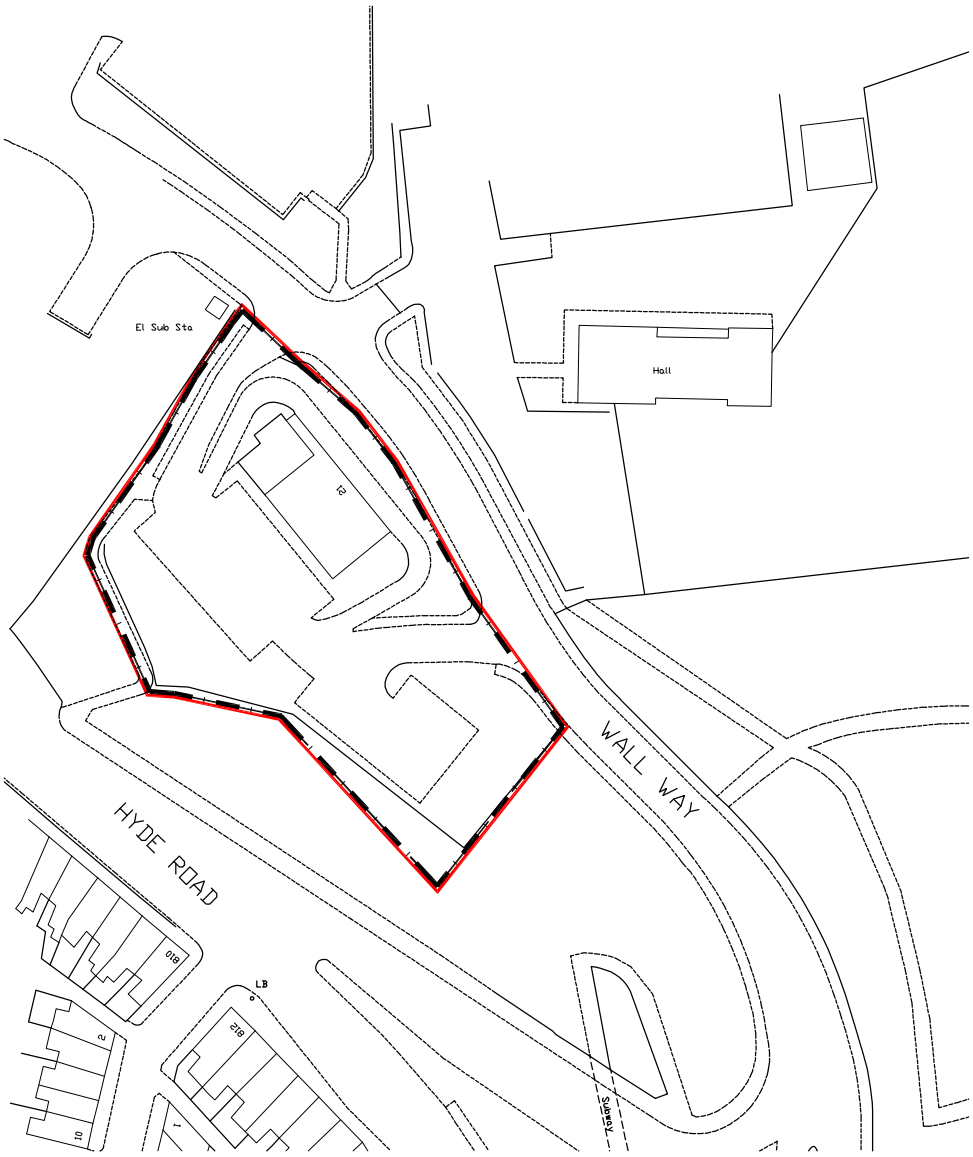

LOCATION PLAN

Scale @ 1:1250

0 10 20 30 40 50m

Scale 1:1250

PLANNING

REV	Date	Drawn by: -	Checked by: -
Status	Purpose of Issue		
	For Information		

drawing stage

client
McDonald's Restaurant's Ltd

project
DEBDALE PARK
21 WALL WAY
MANCHESTER, M18 7WY

store
0716

drawing title
LOCATION PLAN

date	16.12.16	drawn	DP
scale@A4	1:1250	checked	AC

Rev -

Job No 6914_AEW_0716_0001

AEW ARCHITECTS AND DESIGNERS LTD
THE ZENITH BUILDING, SPRING GARDENS
MANCHESTER M2 1AB T 0161 214 4370 F 0161 214 4371