


Do not scale from this drawing. All information should be checked by the contractor on site before commencing work. Any discreprencies should be reported to Archirama immediately. All rights are reserved and are not transferable. Unauthorised reproductions of this drawing are not permitted.

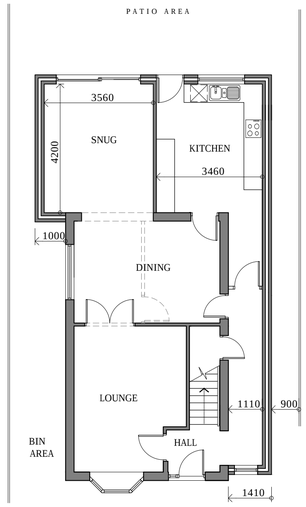


PROPOSED SITE / G.FLOOR PLAN

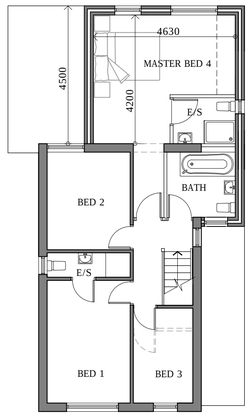


PROPOSED F.FLOOR PLAN

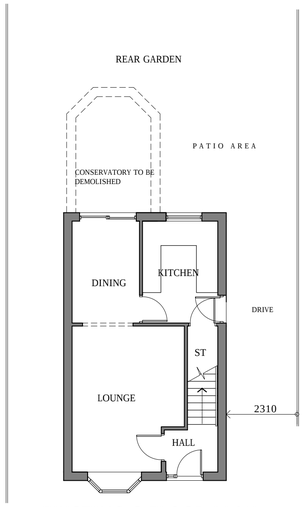

EXISTING G.FLOOR PLAN

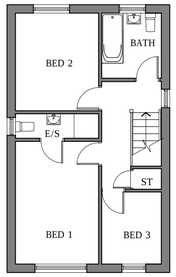

EXISTING F.FLOOR PLAN

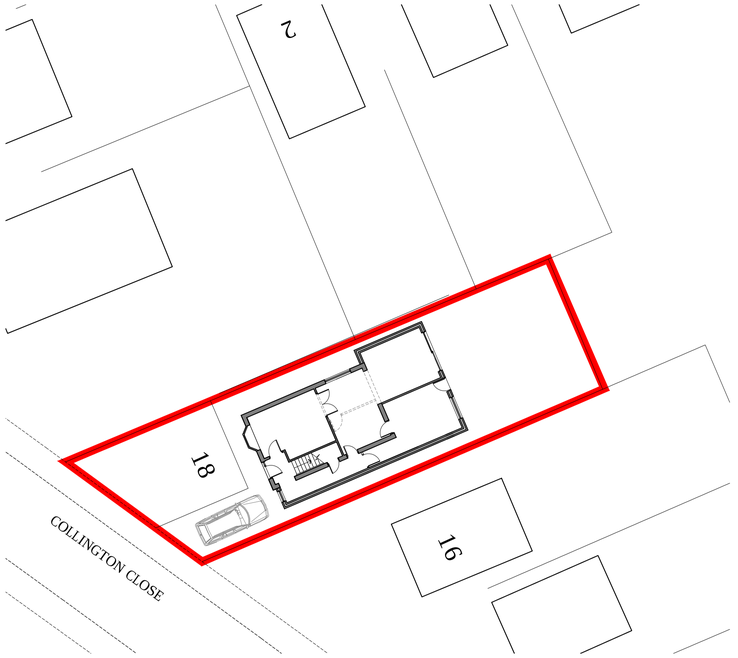


PROPOSED SITE PLAN 1:200

0 5m




PROPOSED FRONT ELEVATION

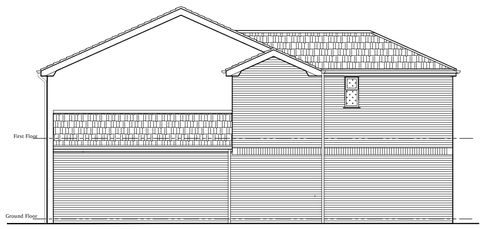

PROPOSED SIDE ELEVATION TO NO.16




PROPOSED REAR ELEVATION

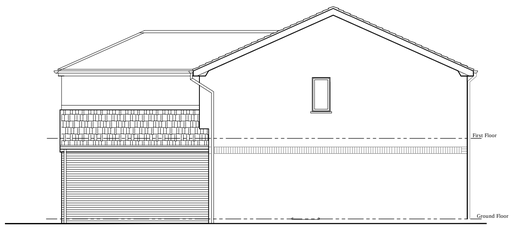


PROPOSED SIDE ELEVATION TO NO.20




EXISTING FRONT ELEVATION

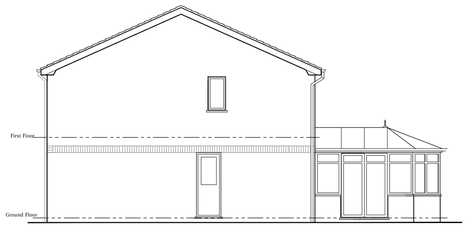


EXISTING SIDE ELEVATION TOWARDS NO.16

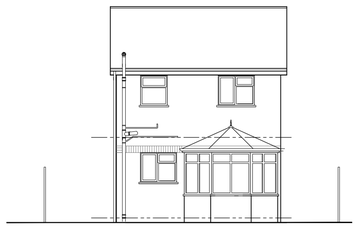

EXISTING REAR ELEVATION

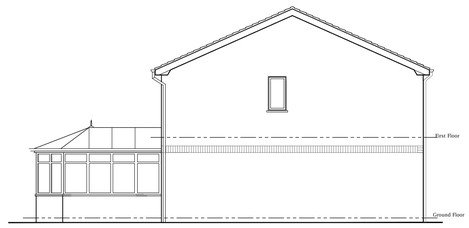

EXISTING SIDE ELEVATION TOWARDS NO.20

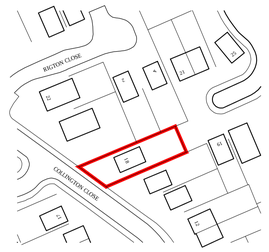

Location Plan 1:1000

N

Rev.	Date	Description
A		
B		
C		
D		
E		

archirama
Architecture & project management
Archirama Ltd
3 Park Gate Ave, Withington, Manchester M20 3BZ
Tel: 07976 171 006 email mail@archirama.co.uk

Client: Mr Mohammed Ali

Project / Site: 18 Collington Close
Bell Vue, Manchester

Drawing Title: Proposed double storey side & rear
extensions to create additional accommodation

Drawn By: FR 01/09/16
Checked by:

Stage: Planning
Scale: 1 : 100@A1

Drawing No: PL01
Revison: B