
A1

Copyright of this drawing is vested in the Architect and it must not be copied or reproduced without consent. Figured dimensions only are to be taken from this drawing. All contractors must visit the site and be responsible for taking and checking all dimensions relative to their work. Weedon Partnership to be advised of any variation between drawings and site conditions.
DO NOT SCALE OFF THIS DRAWING ..... IF IN DOUBT ASK

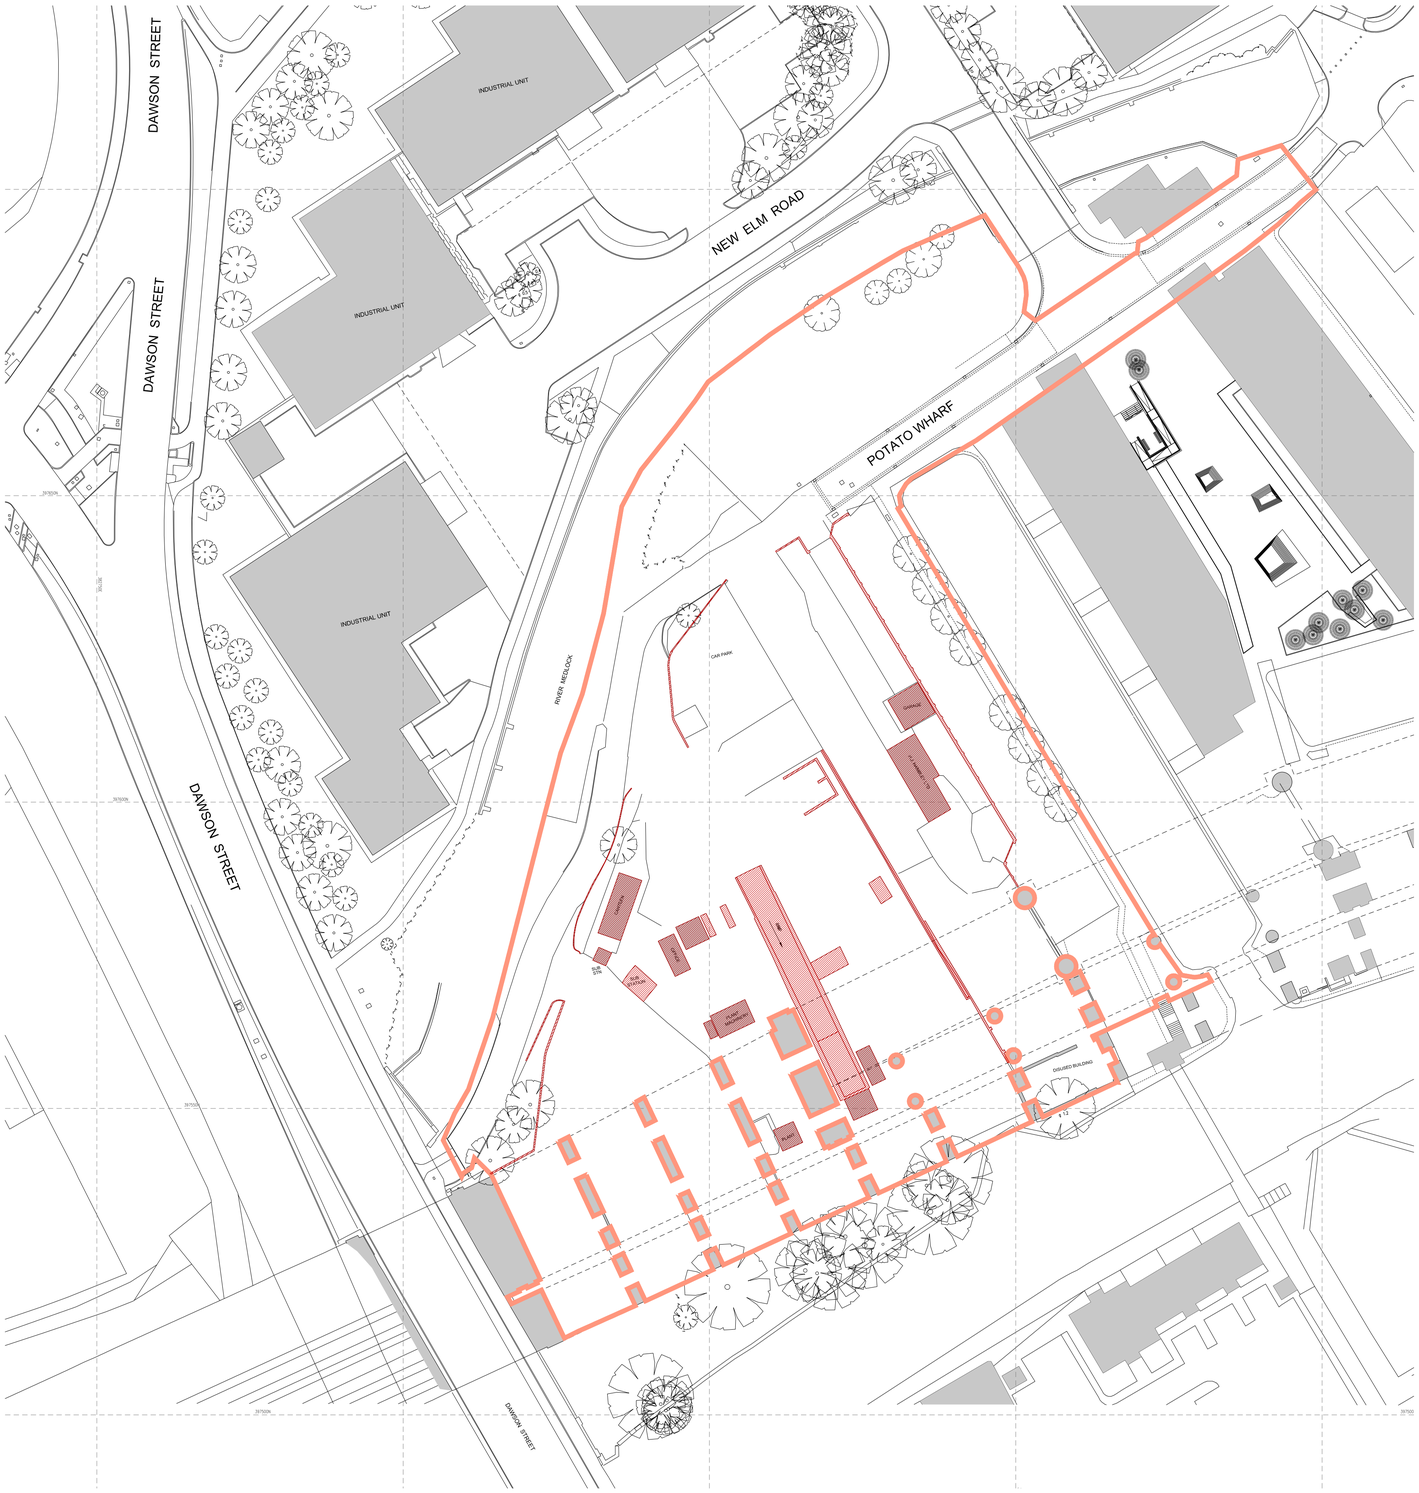

DEMO NOTES

Extent of building to be demolished (marked red)

- Drawing is based on existing building information provided by others
- Any discrepancies found on this drawing are to be queried / raised with the relevant people. CHECK & ASK.
- The intent of the demolition plan is to show the general nature of the demolition scope. The main contractor is responsible for verifying the existing condition.
- All demolition and the removal of debris to be conducted to ensure minimum inference with adjacent occupied residential properties.
- Demolition should be planned and managed to reduce risks associated with demolition works. Contractor to provide a risk assessment prior to works taking place.

Rev	Drawn	Date	Comment
--	DV	26.06.2015	PLANNING ISSUE

lendlease

NORTH

WEEDON architects
Harry's Yard
176-178 Newhall St
Birmingham B3 1SJ
T: 0121 454 4171
F: 0121 455 9152
www.weedonarchitects.co.uk

POTATO WHARF - BLOCKS 3 & 4
DEMOLITION PLAN
GENERAL ARRANGEMENT BLOCK 3 & 4

Drawn DV Date JUNE 2015 PLANNING
Checked PC Scale 1:500 @ A1 16042 A0850--

REF: PW3 & 4-WA-DRG-04-0850