



PROPOSED FRONT ELEVATION I:100

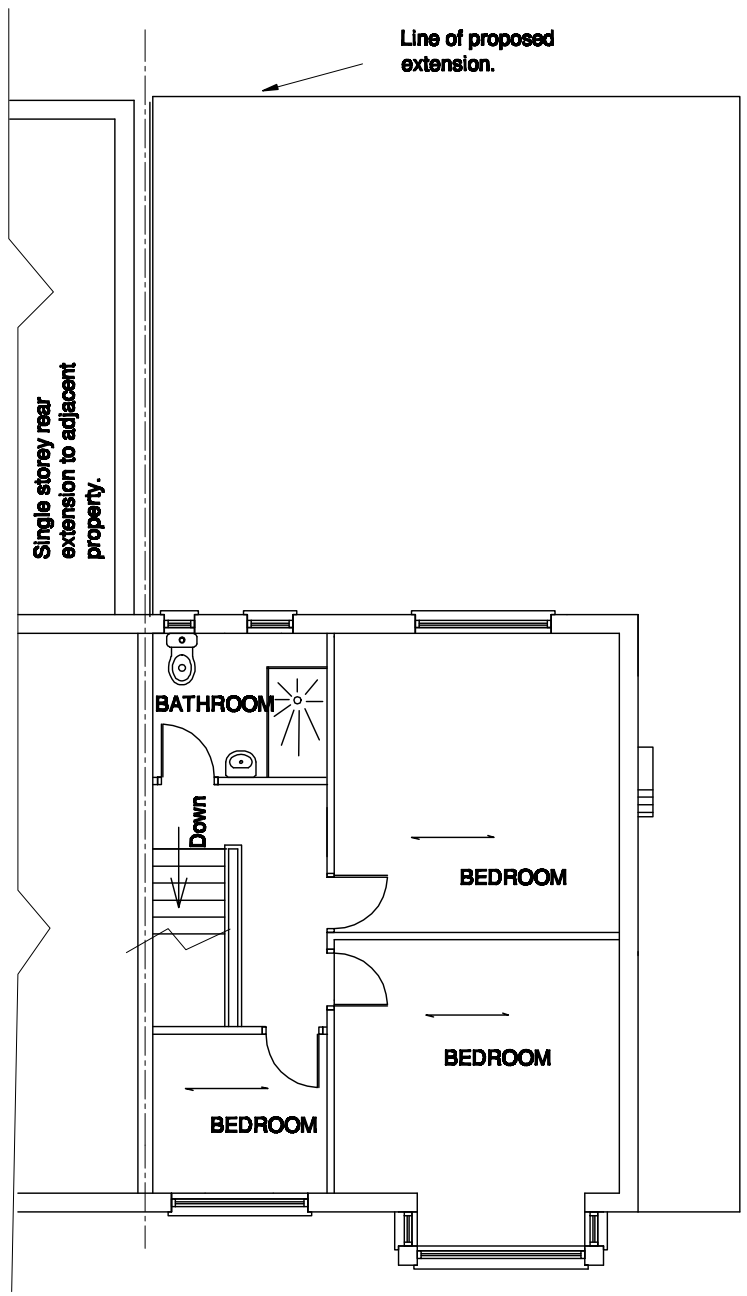

EXISTING FIRST FLOOR PLAN I:100

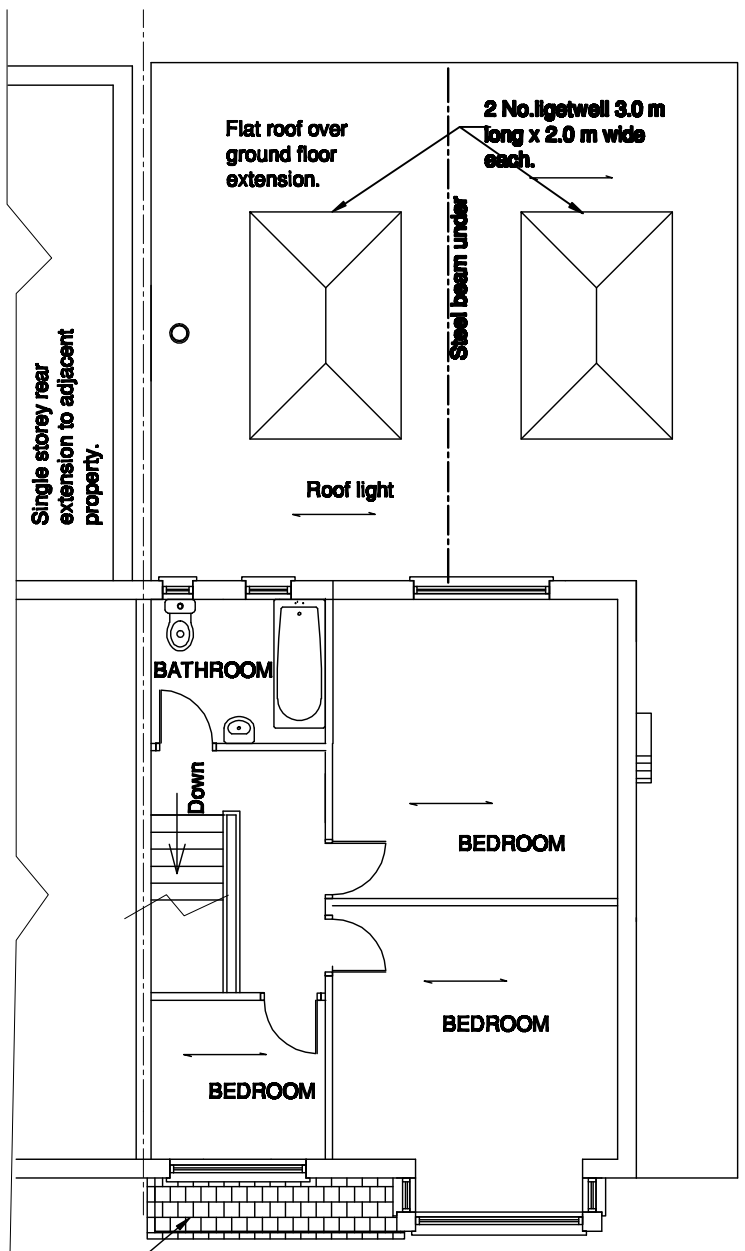

PROPOSED FIRST FLOOR PLAN I:100



EXISTING FRONT ELEVATION I:100

Rev.A:
Drawing No. 002016-34 showinng
side elevations C-C & C1-C1 added.

-This drawing to be read in
conjunction with the accompanying
Drg Nos.002016-31, 002016-33 &
002016-34

Job:
18 MOORLAND ROAD ,DIDSBURY
MANCHESTER M20 6BD
Client:
Mr & Mrs JALEEL RAZA
Title:
SINGLE STOREY REAR AND SIDE
EXTENSION & LOFT CONVERSION
PLANS AND ELEVATIONS.

Drg. No. 002016-32
Scale: 1:100, 1:250
Date: Dec, 2016

Drawn By:
Sudam C Saha
Tel: 0161 962 5179