
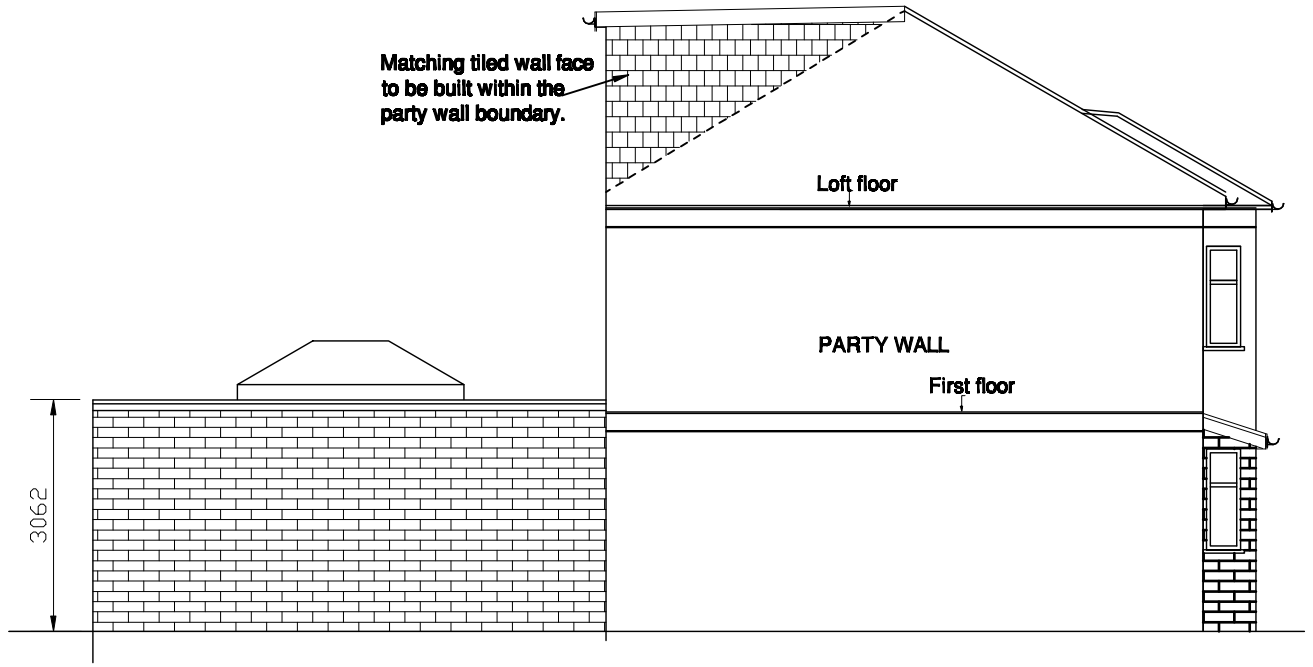


PROPOSED SIDE ELEVATION C1- C1 I:100

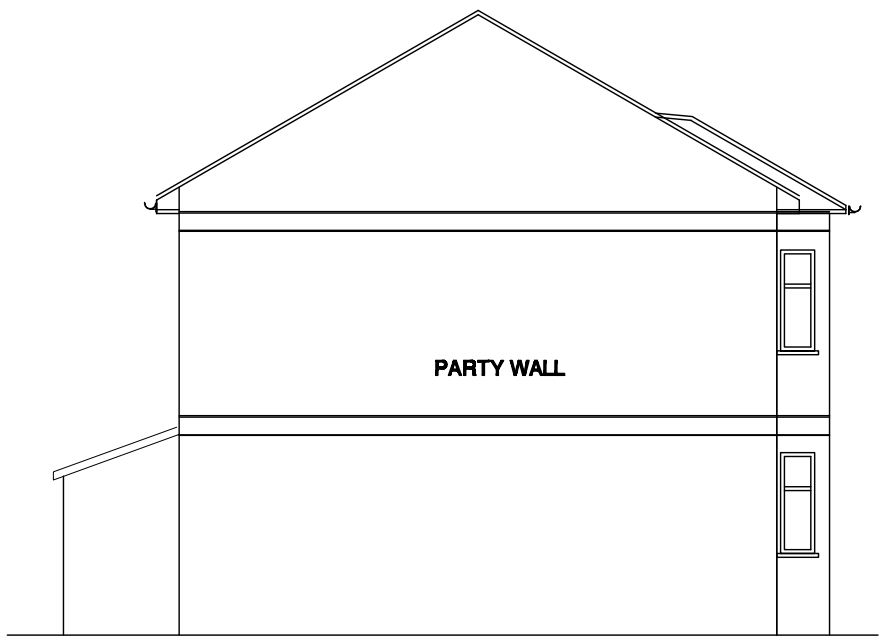

EXISTING SIDE ELEVATION C- C I:100

-This drawing to be read in conjunction with the accompanying Drg Nos.002016-31, 002016-32 & 002016-33

Job:
18 MOORLAND ROAD ,DIDSBURY
MANCHESTER M20 6BD
Client:
Mr & Mrs JALEEL RAZA
Title:
SINGLE STOREY REAR AND SIDE EXTENSION & LOFT CONVERSION PLANS AND ELEVATIONS.

Drg. No. 002016-34
Scale: 1:100, 1:250
Date: Dec, 2016