Do not scale. All dimensions to be checked on site prior to fabrication of components or execution of works. This drawing, the design and information contained within are Copyright of Gibson Architects Limited and must not be used or reproduced without express permission. Gibson Architects Limited shall not be liable if used or reproduced without authorisation.



Front Elevation
1:50

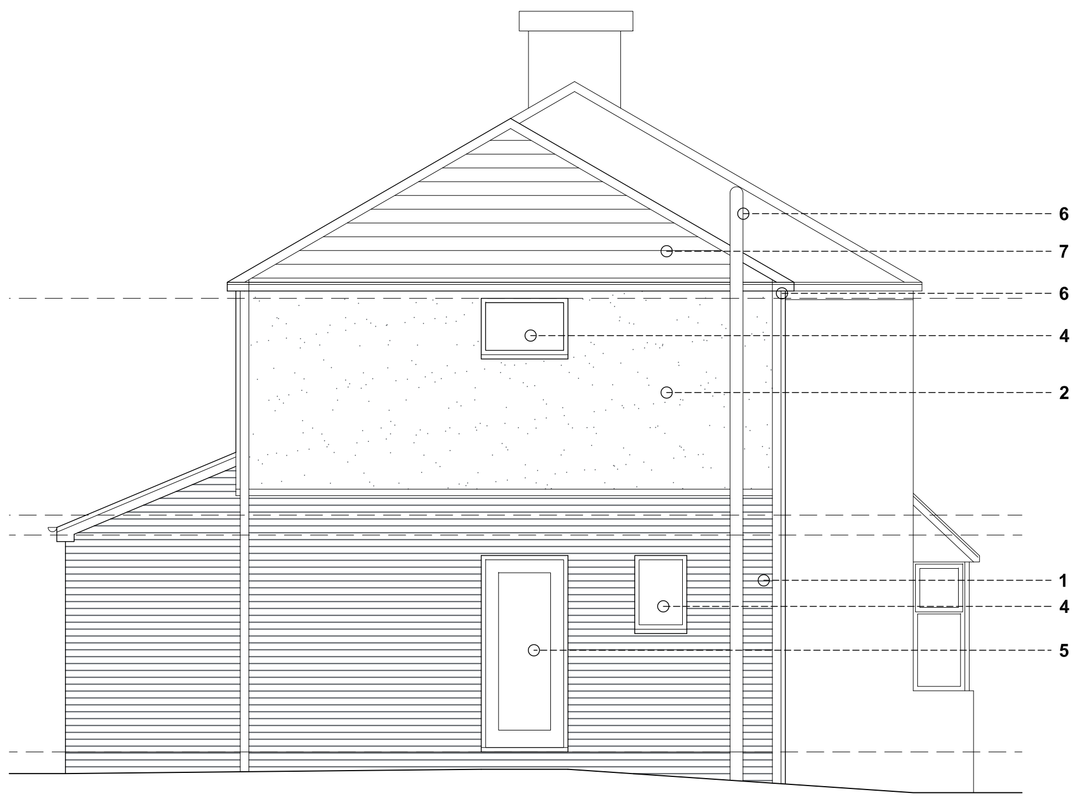

Gable Elevation
1:50



Rear Elevation
1:50

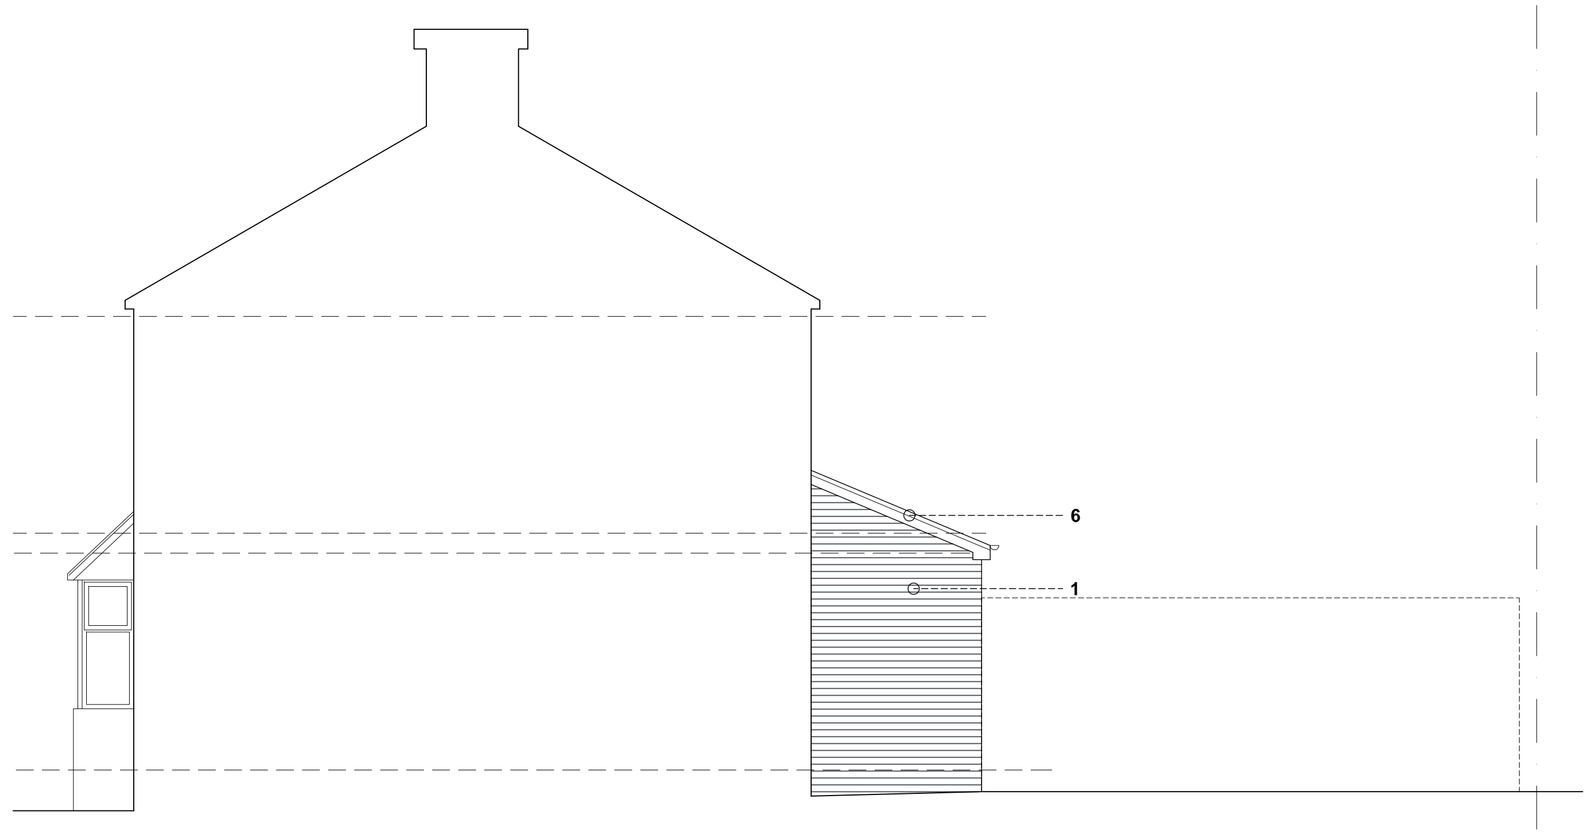

Side Elevation
1:50

Material Specification:

1. Red facing brick to match existing.
2. Through-coloured render, colour - white to match existing.
3. Powder coated aluminium framed double glazed french doors, colour - dark grey.
4. Powder coated aluminium framed double glazed window, colour - dark grey.
5. Powder coated aluminium framed double glazed side entrance door, colour - dark grey.
6. UPVC rainwater goods, soil pipes, fascias and soffits, colour - black.
7. Natural slate roof tiles to match existing
8. Velux- type aluminium framed rooflight, colour - mid grey.

Revision	Date	Description	Drawn
A	23.01.17	Updated following comments from Planner	LG

gibson ARCHITECTS

Client:
Burney

Project:
23 Kingshill Road, Chorlton

Drawing Title:
Planning
Proposed Elevations

Job no:	Drawing no:	Drawn:	Checked:	Date:	Scale:
G.0378	PL004_A	DG		Dec '16	shown@A1

Gibson Architects Limited The Studio 24 Windsor Road Manchester M19 2EB
+44 (0)161 248 7913 www.gibsonarchitects.co.uk info@gibsonarchitects.co.uk