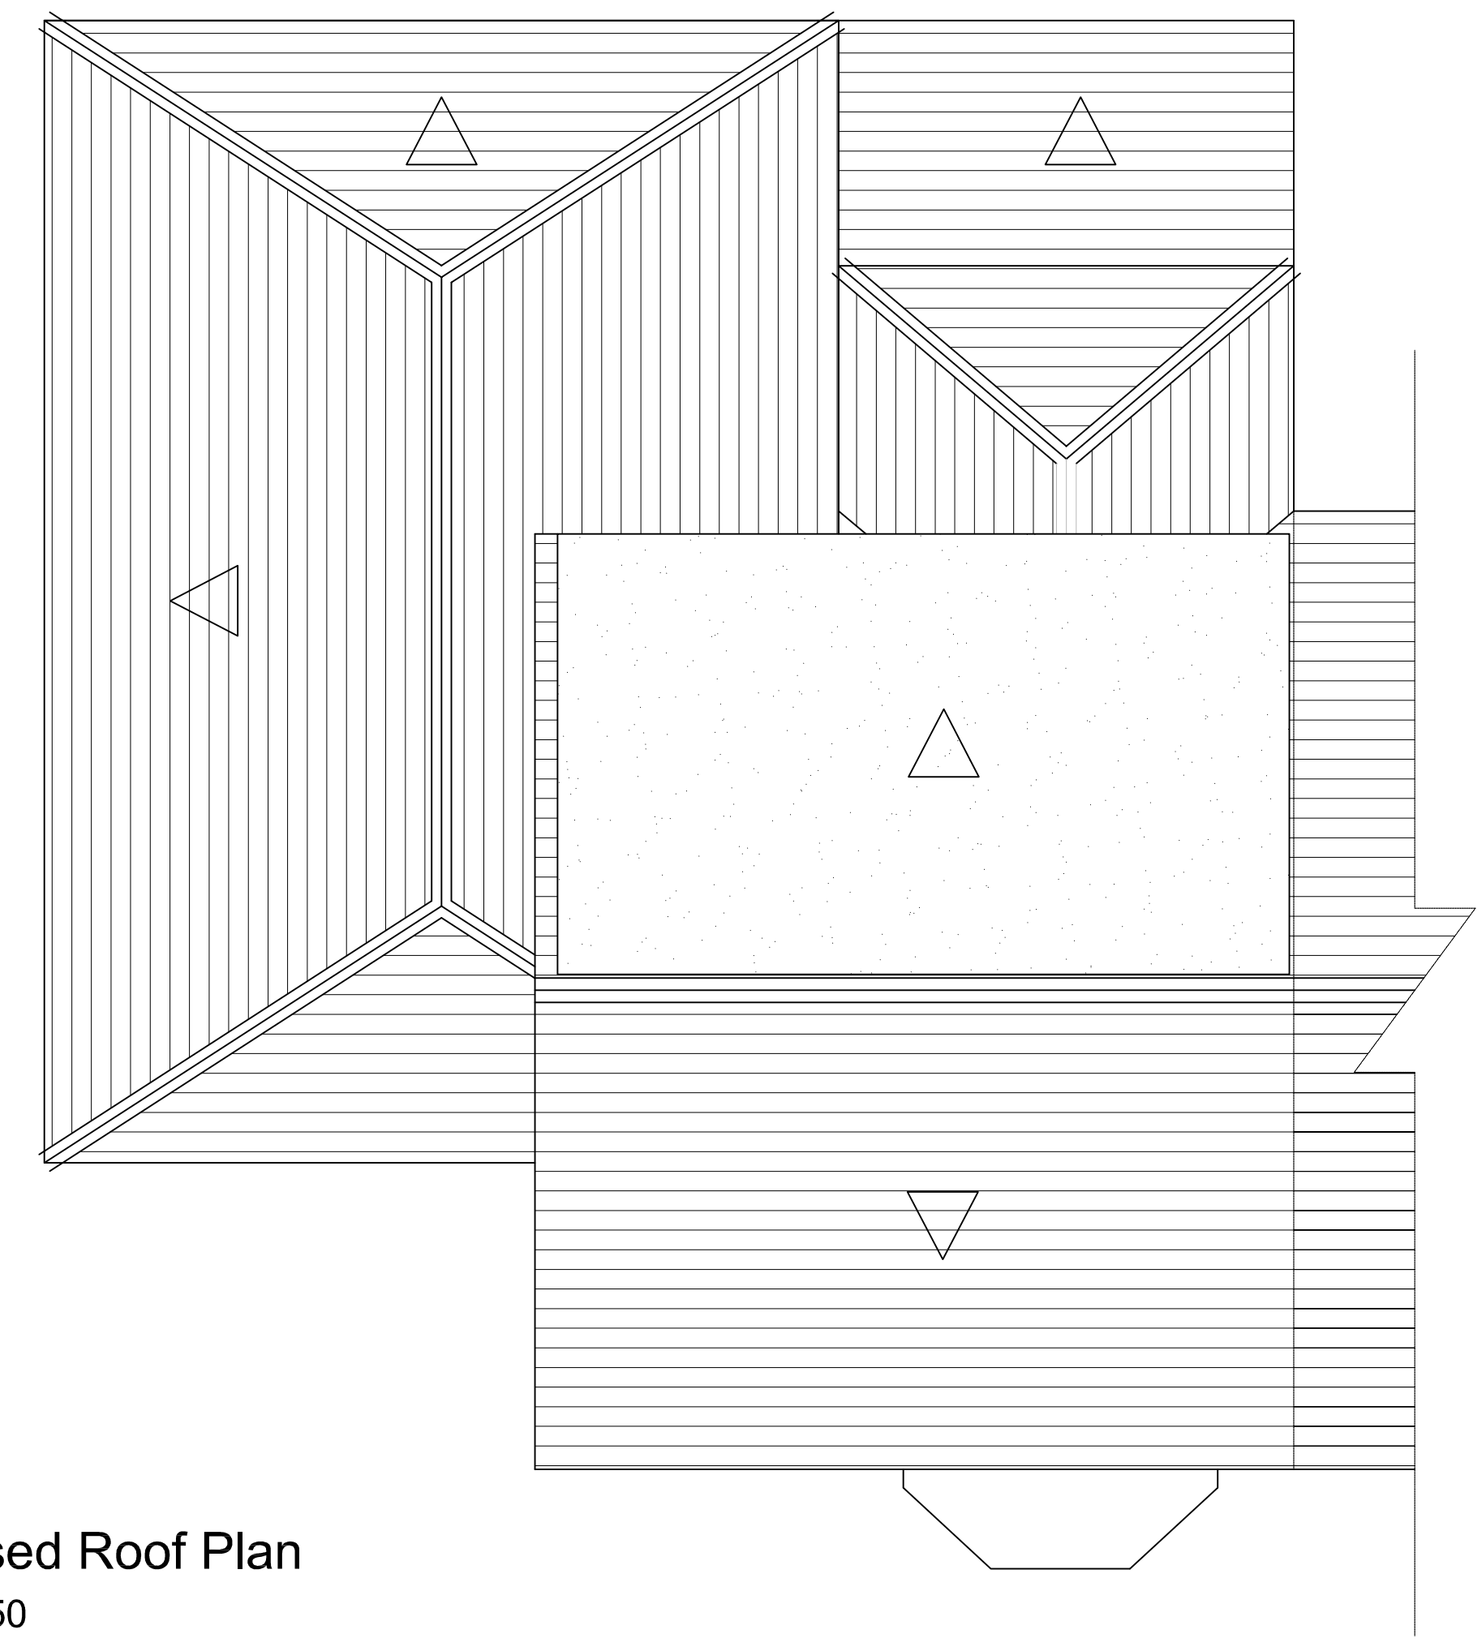

Proposed Roof Plan

Scale 1:50

Mos Development *Design and Project Management*

			Date 01-11-2016
Project Title	Double Storey Extension at Rear and Side together with Dormer Loft Conversion	Address 10 Limestead Avenue Manchester M8 5AA	Dwg No. 03
Drawing Title	Proposed Roof Plan		