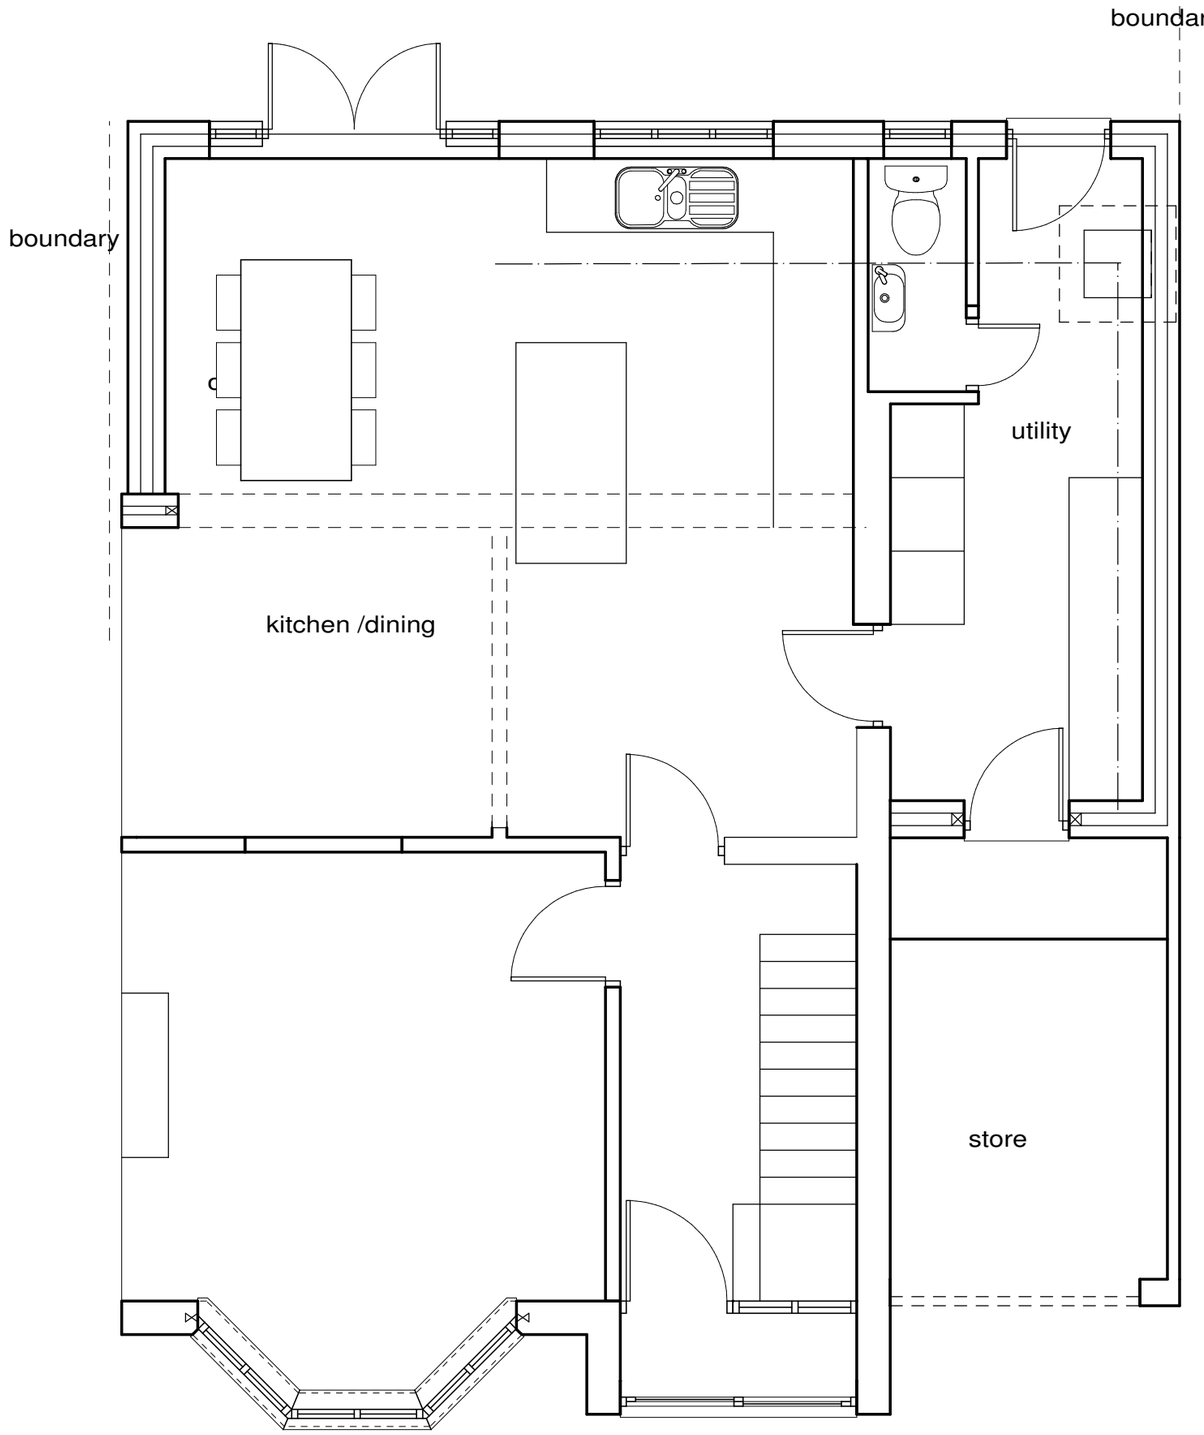


Plans prepared for Local Authority approval .
All dimensions to be checked on site

A	–	–
	Date	Revisions

©copyright

Client
–

Job Title
–

Extensions at
23 Bankside Road
M20 5QE

Drawing Title
–
Proposed Plan

Scale
–
1:50 @ A3

Date	Drawn by
–	–

Drg No.	Rev.
PA122016/02	–