
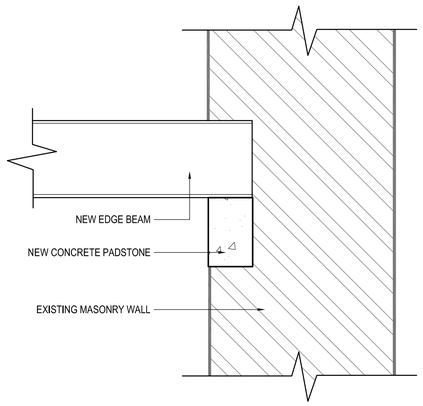



DETAIL 01 - TYPICAL NEW STEEL BEAM TO EXISTING WALL CONNECTION

SCALE 1:10

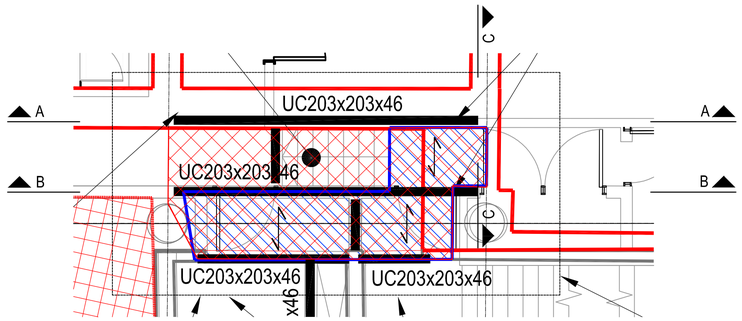


DETAIL 02

SCALE 1:50

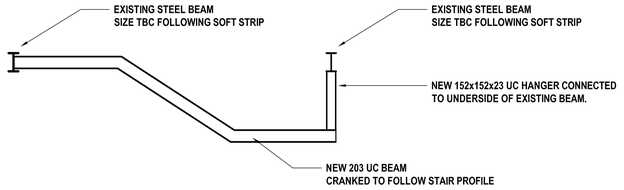


SECTION A-A

SCALE 1:50

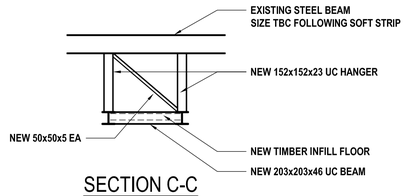


SECTION C-C

SCALE 1:50

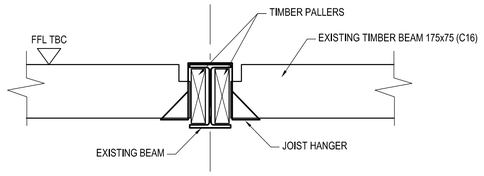

DETAIL 03 - EXISTING TIMBER FLOOR DETAIL

SCALE 1:10

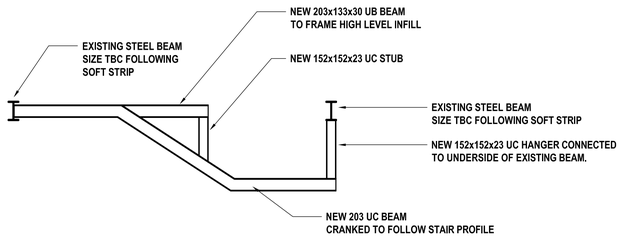

SECTION B-B

SCALE 1:50

© Buro Happold Limited or its group companies.
All Rights reserved. Buro Happold and its group companies assert (unless otherwise agreed in writting) their rights under s.77 to 89 of the Copyright, Designs and Patents Act 1988.

DO NOT SCALE THIS DRAWING.

HEALTH AND SAFETY INFORMATION

IN ADDITION TO THE HAZARDS/RISKS NORMALLY ASSOCIATED WITH THE TYPES OF WORK DETAILED ON THIS DRAWING, NOTE THE FOLLOWING

CONSTRUCTION.

MAINTENANCE/CLEANING/OPERATION.

DECOMMISSIONING/DEMOLITION.

Notes

1. REFER TO DRAWING No. **S0001** FOR **GENERAL NOTES.**

2. DIMENSIONS TO BE CHECKED ON SITE.

3. REFER TO ARCHITECT DRAWINGS FOR SETTING-OUT.

4. STRUCTURAL ENGINEER TO BE CONTACTED IF ANY STRUCTURAL ELEMENTS NOT SHOWN ON THIS DRAWING ARE ENCOUNTERED PRIOR TO COMMENCING ANY DEMOLITION WORK.

Rev	Description	Date	Drn	Ch'd
01	STAGE 4 ISSUE	23.01.17	MK	SL
00	STAGE 4 ISSUE	16.01.17	MK	SL

STAGE 4

Status of drawing

BUROHAPPOLD ENGINEERING

2nd Floor Eastgate
2 Castle Street, Castlefield
Manchester M3 4LZ
United Kingdom

Tel: +44 (0)161 233 5000
Email: 035230@burohappold.com
Web: www.burohappold.com

Architect *ARCHER HUMPHYRES ARCHITECTS*

Project THE PLACE

Drg Title PROPOSED
TYPICAL DETAILS - MEZZANINE LEVEL

Scales@A1 1:10 / 1:50
Drawn by M.KARPIUK
Checked by S.LONSDALE
Date 13.01.17

Job No. 035230
Drawing No. S4005
Rev 01

Martin Kwiatek P:\035230 The Place\Fs4 Structural\F20 - Trends\Revit\170123_Stage 4 Revit\S4005.dwg