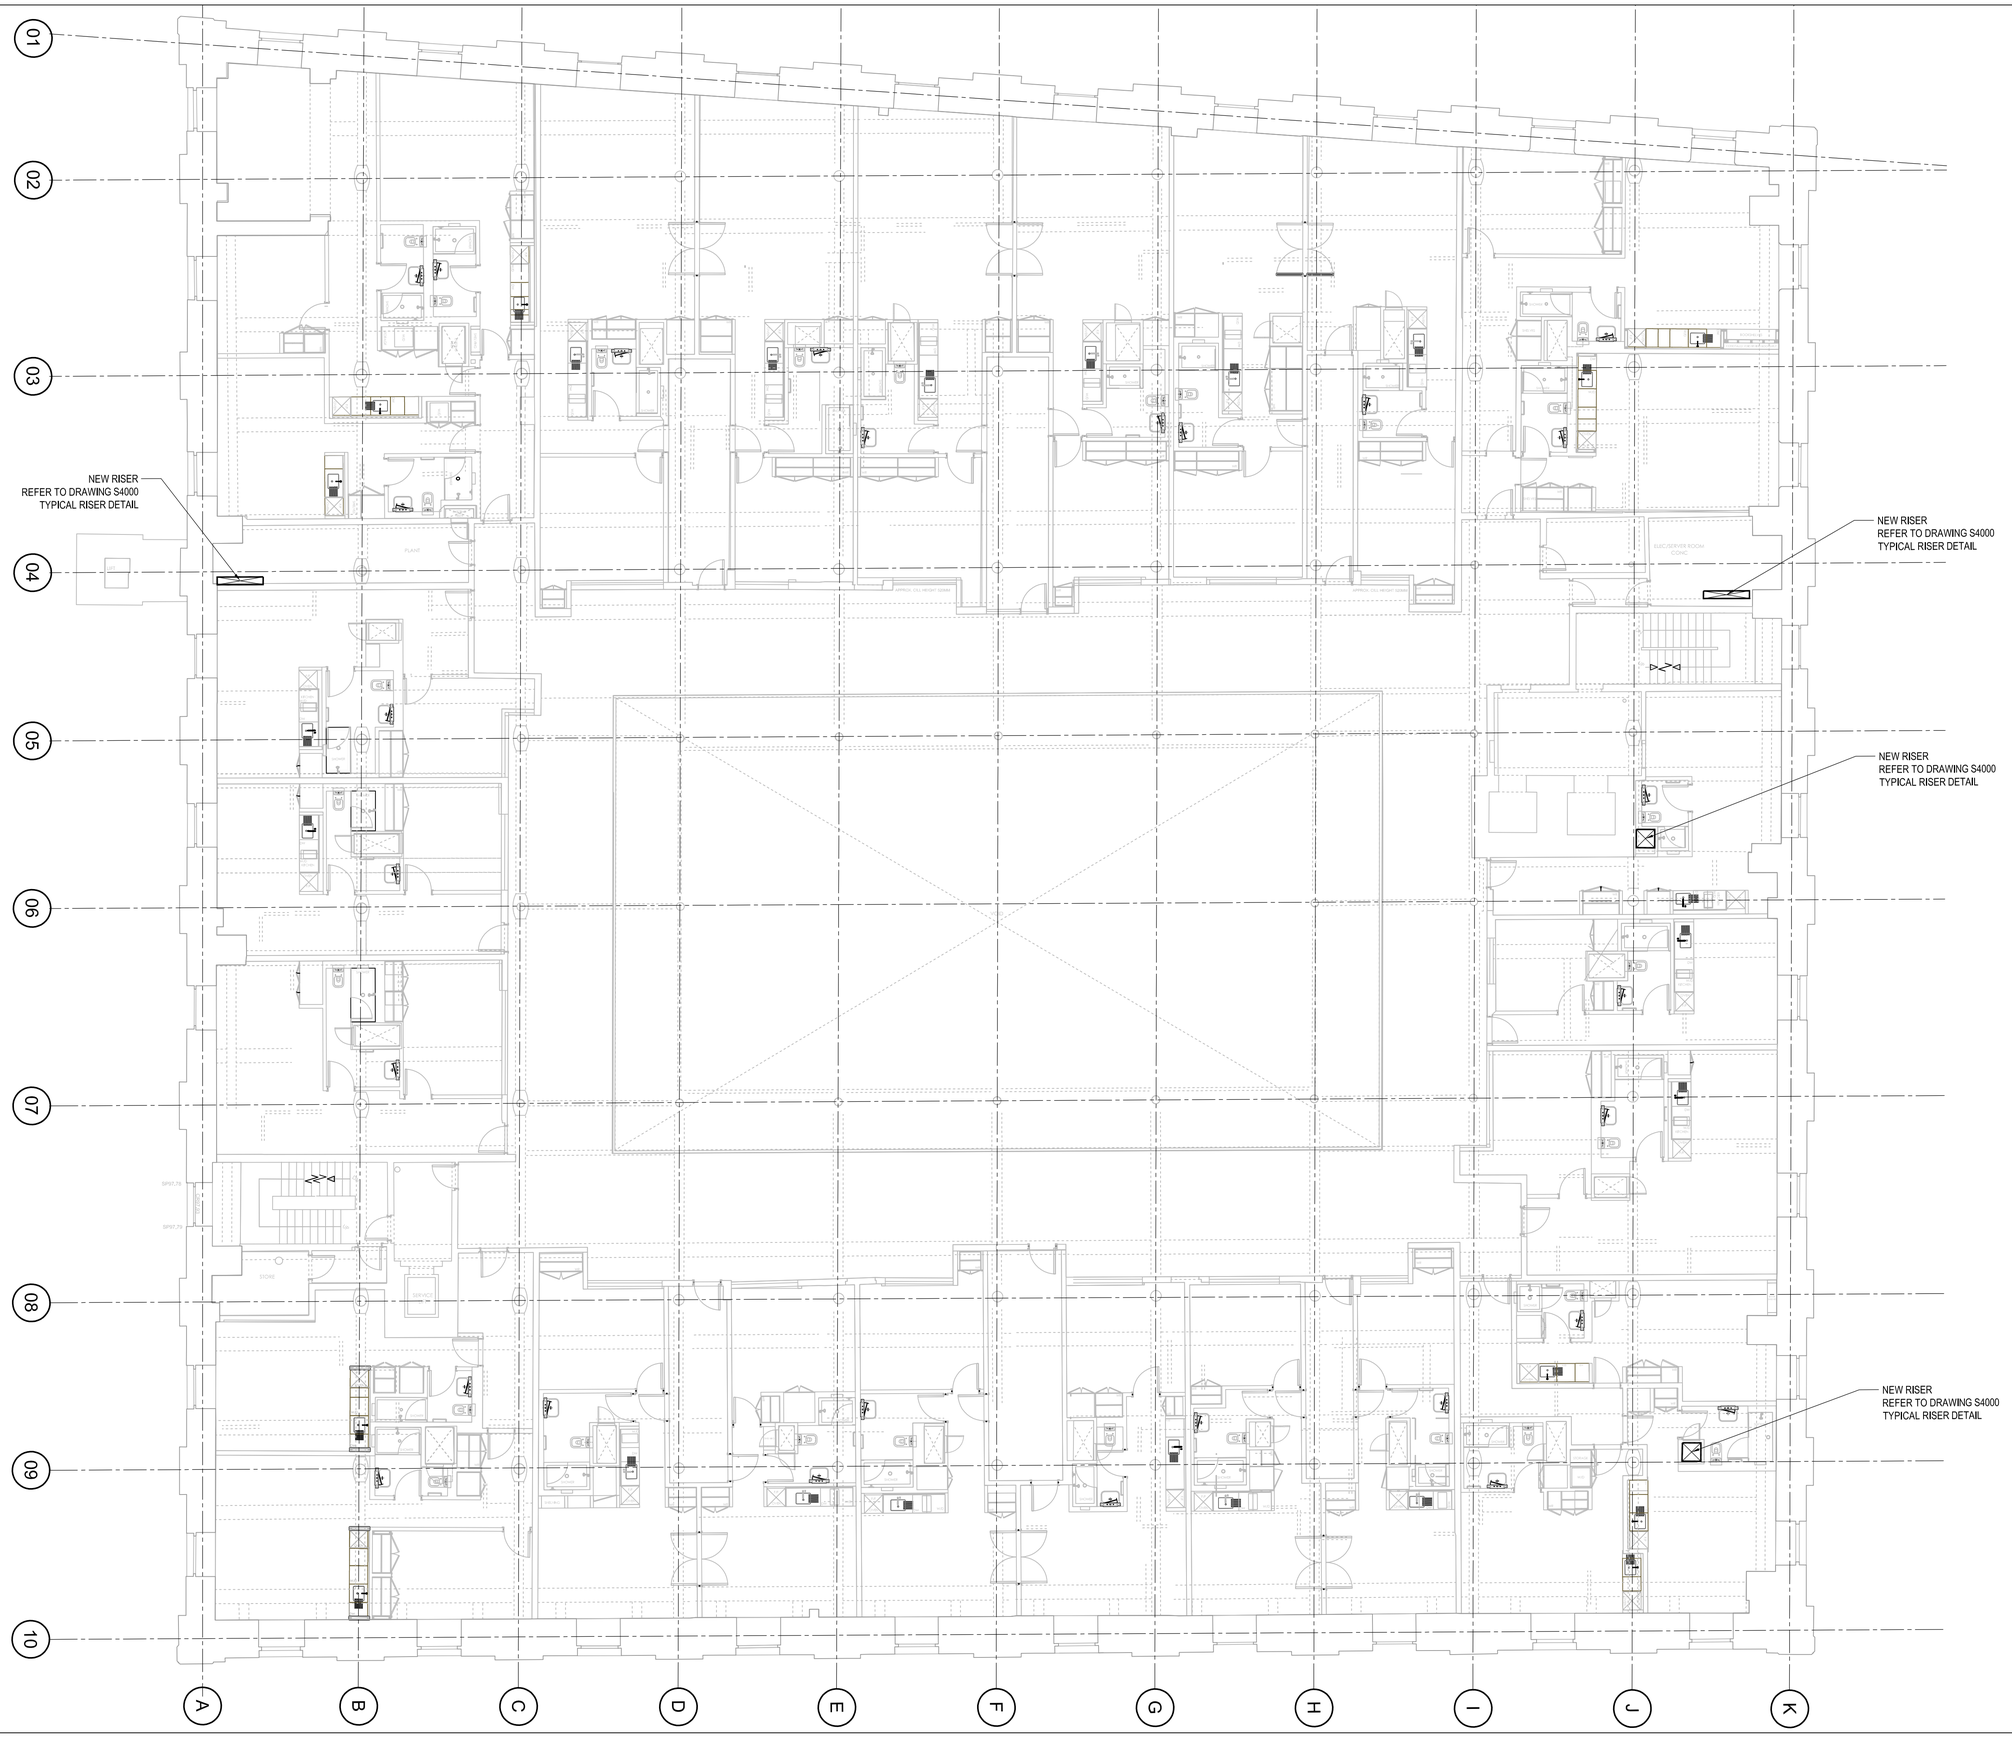



© Buro Happold Limited or its group companies.
All Rights reserved. Buro Happold and its group companies assert (unless otherwise agreed in writing) their rights under s.77 to 89 of the Copyright, Designs and Patents Act 1988.

DO NOT SCALE THIS DRAWING.

## HEALTH AND SAFETY INFORMATION

IN ADDITION TO THE HAZARDS/RISKS NORMALLY ASSOCIATED WITH THE TYPES OF WORK DETAILED ON THIS DRAWING, NOTE THE FOLLOWING

CONSTRUCTION.

MAINTENANCE/CLEANING/OPERATION.

DECOMMISSIONING/DEMOLITION.

Notes

1. REFER TO DRAWING No. **S0001** FOR **GENERAL NOTES**.

2. FINAL LOCATION AND SIZE OF RISER VOIDS TO BE CONFIRMED BY ARCHITECT.

3. CONTRACTOR IS TO CHECK DIMENSIONS GIVEN ON DESIGN TEAM DRAWINGS AGAINST THE SITE DIMENSIONS AND ADVISE THE TEAM OF ANY DISCREPANCIES.

4. CONTRACTOR IS TO PROVIDE METHOD STATEMENT FOR REVIEW AND COMMENT BY DESIGN TEAM.

5. THE PENETRATIONS FOR NEW SERVICES ARE TO BE FORMED THROUGH THE MASONRY ARCHES ONLY AND NOT THROUGH ANY SUPPORTING STEELWORK.

6. DIAMOND CORE DRILLING FOR LOCALIZED SERVICE PENETRATIONS < 150 mm IN DIAMETER.

7. REFER TO ARCHITECTS DRAWINGS FOR SERVICE PENETRATIONS < 150 mm IN DIAMETER.

8. CONDITION OF MASONRY ARCHES TO BE SURVEYED PRIOR TO ANY RISER TRIMMING WORKS COMMENCING.

| Rev | Description | Date | Drn | Ch'd |
|---|---|---|---|---|
| 01 | STAGE 4 ISSUE | 23.01.17 | MK | SL |
| 00 | STAGE 4 ISSUE | 16.01.17 | RE | SL |

# STAGE 4

Status of drawing

BUROHAPPOLD ENGINEERING

Eastgate, Second Floor
2 Castle St., Castlefield
Manchester M4 3LZ
UK

Tel: +44 (0)161 233 5000
Email: 035230@burohappold.com
Web: www.burohappold.com

Architect *ARCHER HUMPHRYES*

Project THE PLACE REFURBISHMENT

Drg Title FIFTH FLOOR LEVEL
GENERAL ARRANGEMENT

Scales@A1 1:100
Drawn by R. ESTANERO
Checked by S. LONSDALE
Date 03.01.2017

Job No. 035230
Drawing No. S1050
Rev 01

Mark Kwiatek P:\035230 The Place\Rvt Structural\F20 - Trimodal\level1700123_Stage 4 Issue\S1050.dwg