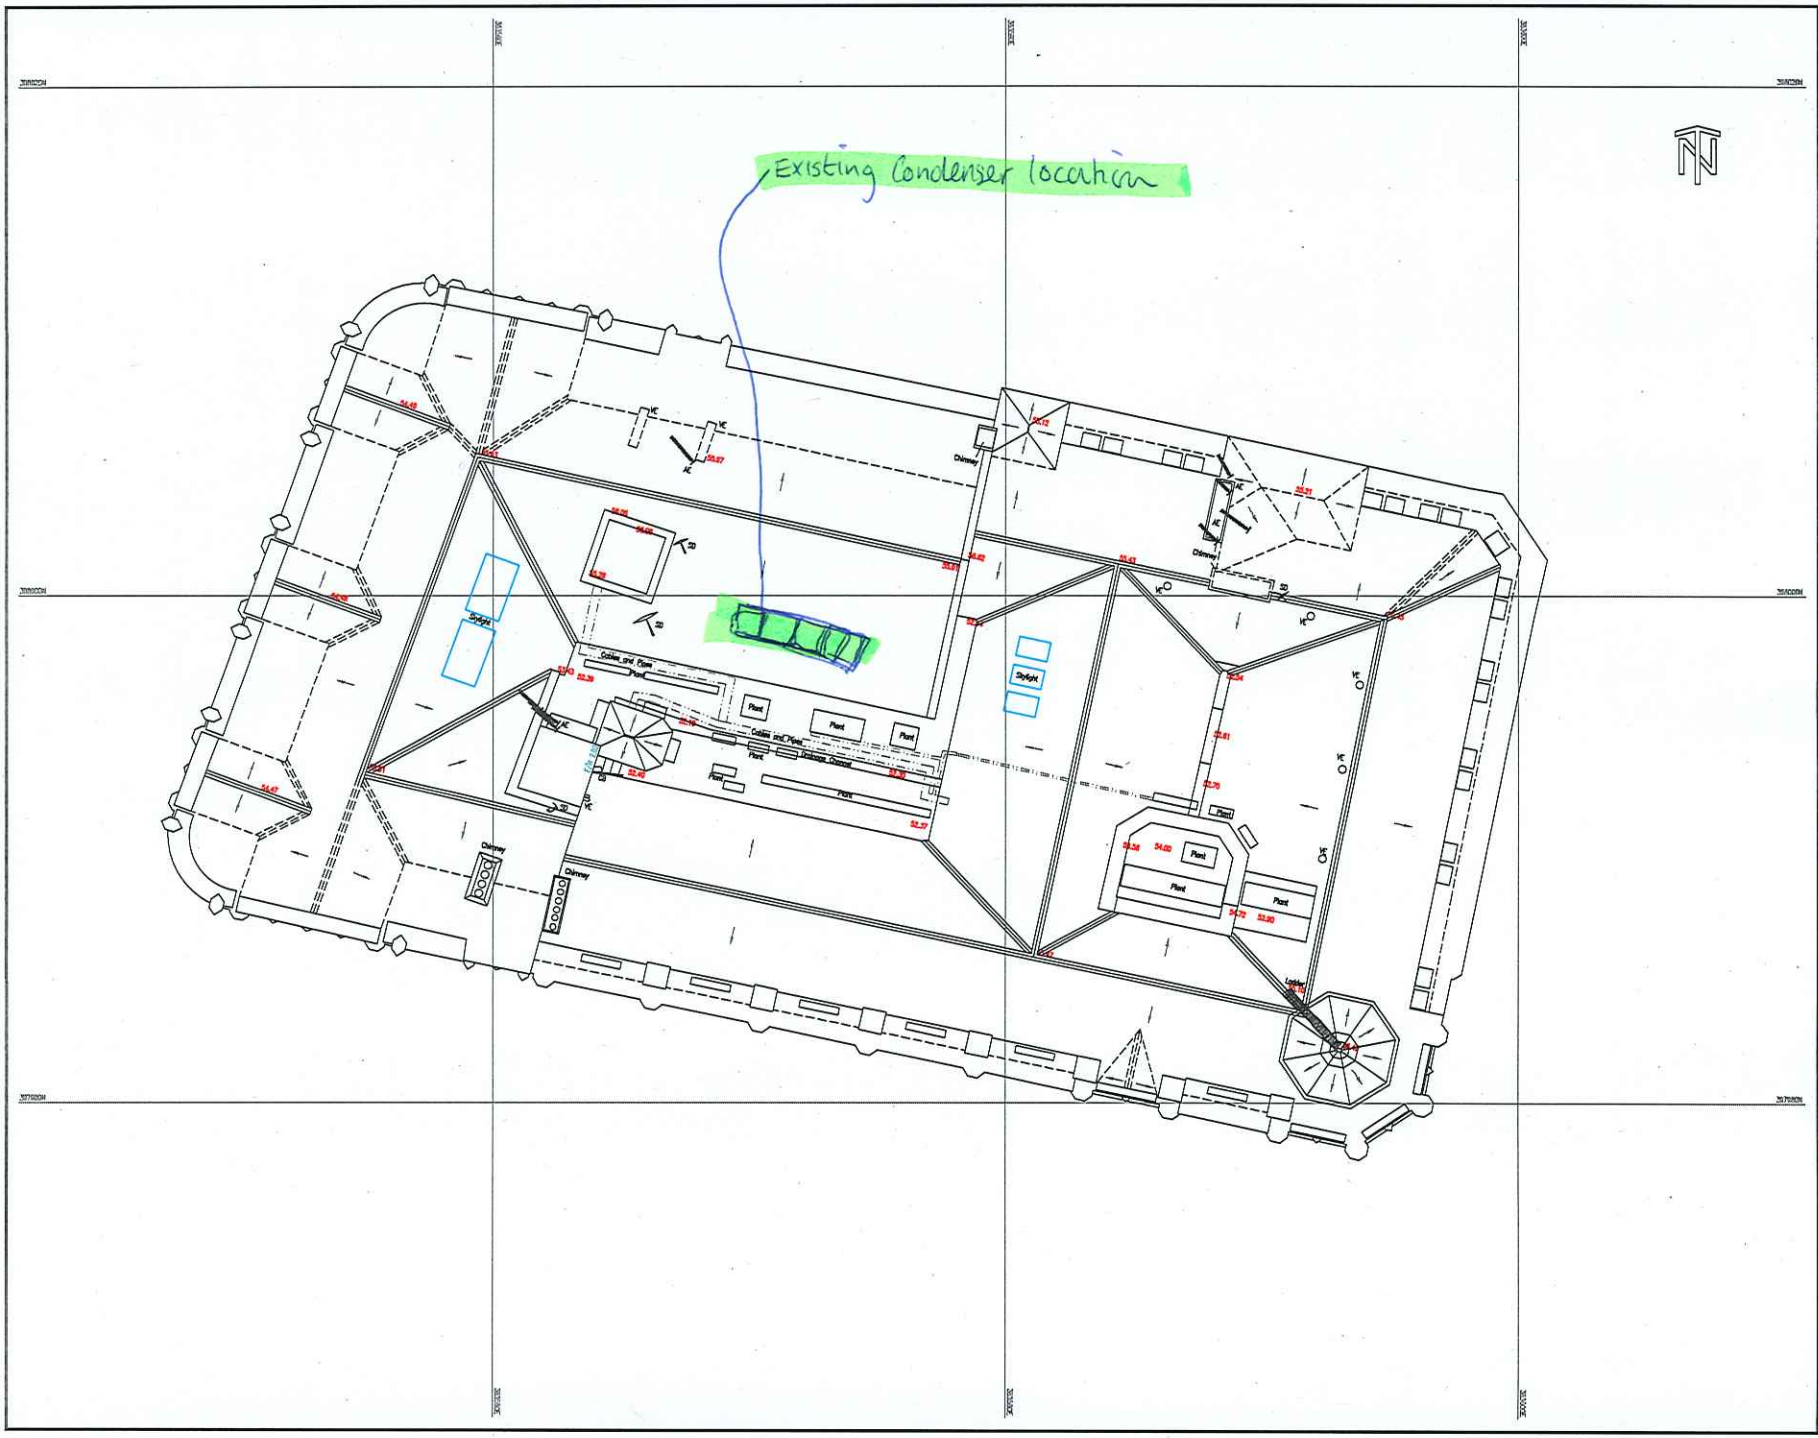


NOTES

KEY

Grid & Datum - Local Plane Grid related to GS National Grid & Datum By GNSS RTK Observations

STANDARD ABBREVIATIONS

SYMBOLS

COOK
TOILET
SINK & DRAINER
BATH
WASH BASIN
URINAL
STRUCTURAL
SKYLIGHT

| Rev | Date | Drawn | Description | Chk'd | Apprd |
|---|---|---|---|---|---|

N D OLIVER & CO
CHARTERED GEOMATIC SURVEYORS

Jupiter House, 21 Roebuck Lane, Sale, Manchester, M33 7SY
T: 0161 973 3495 F: 0161 962 8818
E: mail@ndoliver.com www.ndoliver.com

Client

BRUNTWOOD
CITY TOWER
PICCADILLY PLAZA
MANCHESTER
M14 4BT

Title

SOUTH CENTRAL
11 PETER STREET
MANCHESTER, M2 5QR

ROOF PLAN
SHEET 7 OF 7

| Surveyed | SM | Drawn | SM | 24/06/2016 |
|---|---|---|---|---|
| Checked | JP | Approved | NDO | |

Scale 1:100 @ A1 | Project 8930 | Status ORIG

Drawing No. 8930 / 002 / 7 | Rev 0