
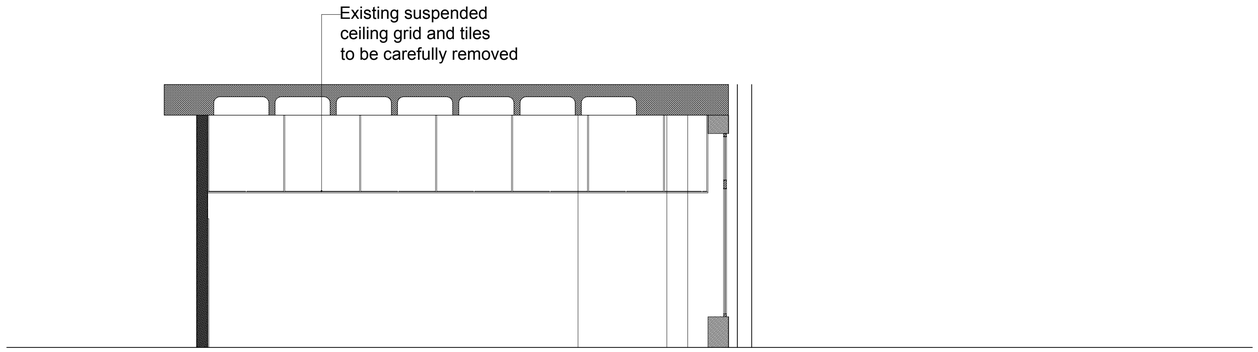


Section A - Existing
Scale 1:50 @ A1

Location: The Existing and Proposed Cross section plans have been taken in a North East to South West Direction.

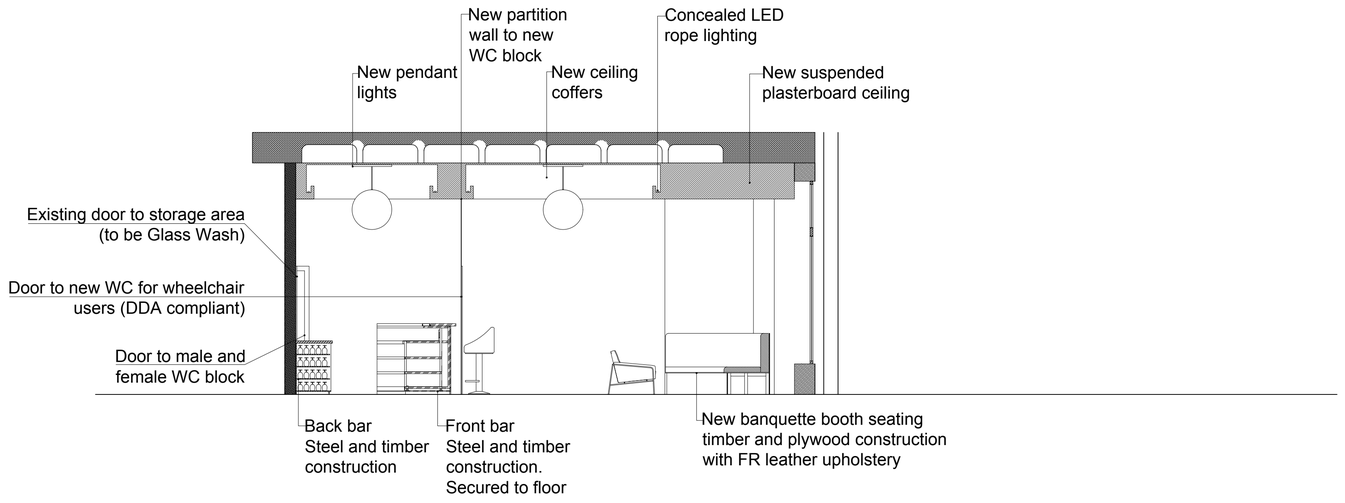

Section A - Proposed
Scale 1:50 @ A1

General Notes

This drawing must only be scaled when printed at A1. All dimensions are to be checked on site before any work is put in hand.

© Pickard Design

No.	Revision/Issue	Date
-	Notes amended	30/11/16
-	Initial issue	08/11/16

Pickard Design
218 Liverpool Road, Longton, Preston PR4 5YB
07793 716356
sarah@pickarddesign.co.uk

Project
Roc & Rye Limited
60 Spring Gardens
Manchester
M2 2BQ

Status
Planning

Drawing Title
Existing & Proposed Cross-Section AA

Drawing Number
PD-ROC-PL005

Scale
1:50 at A1

Client
Roc & Rye Ltd

Drawn by
SP

Date
30/11/2016

Revision
A