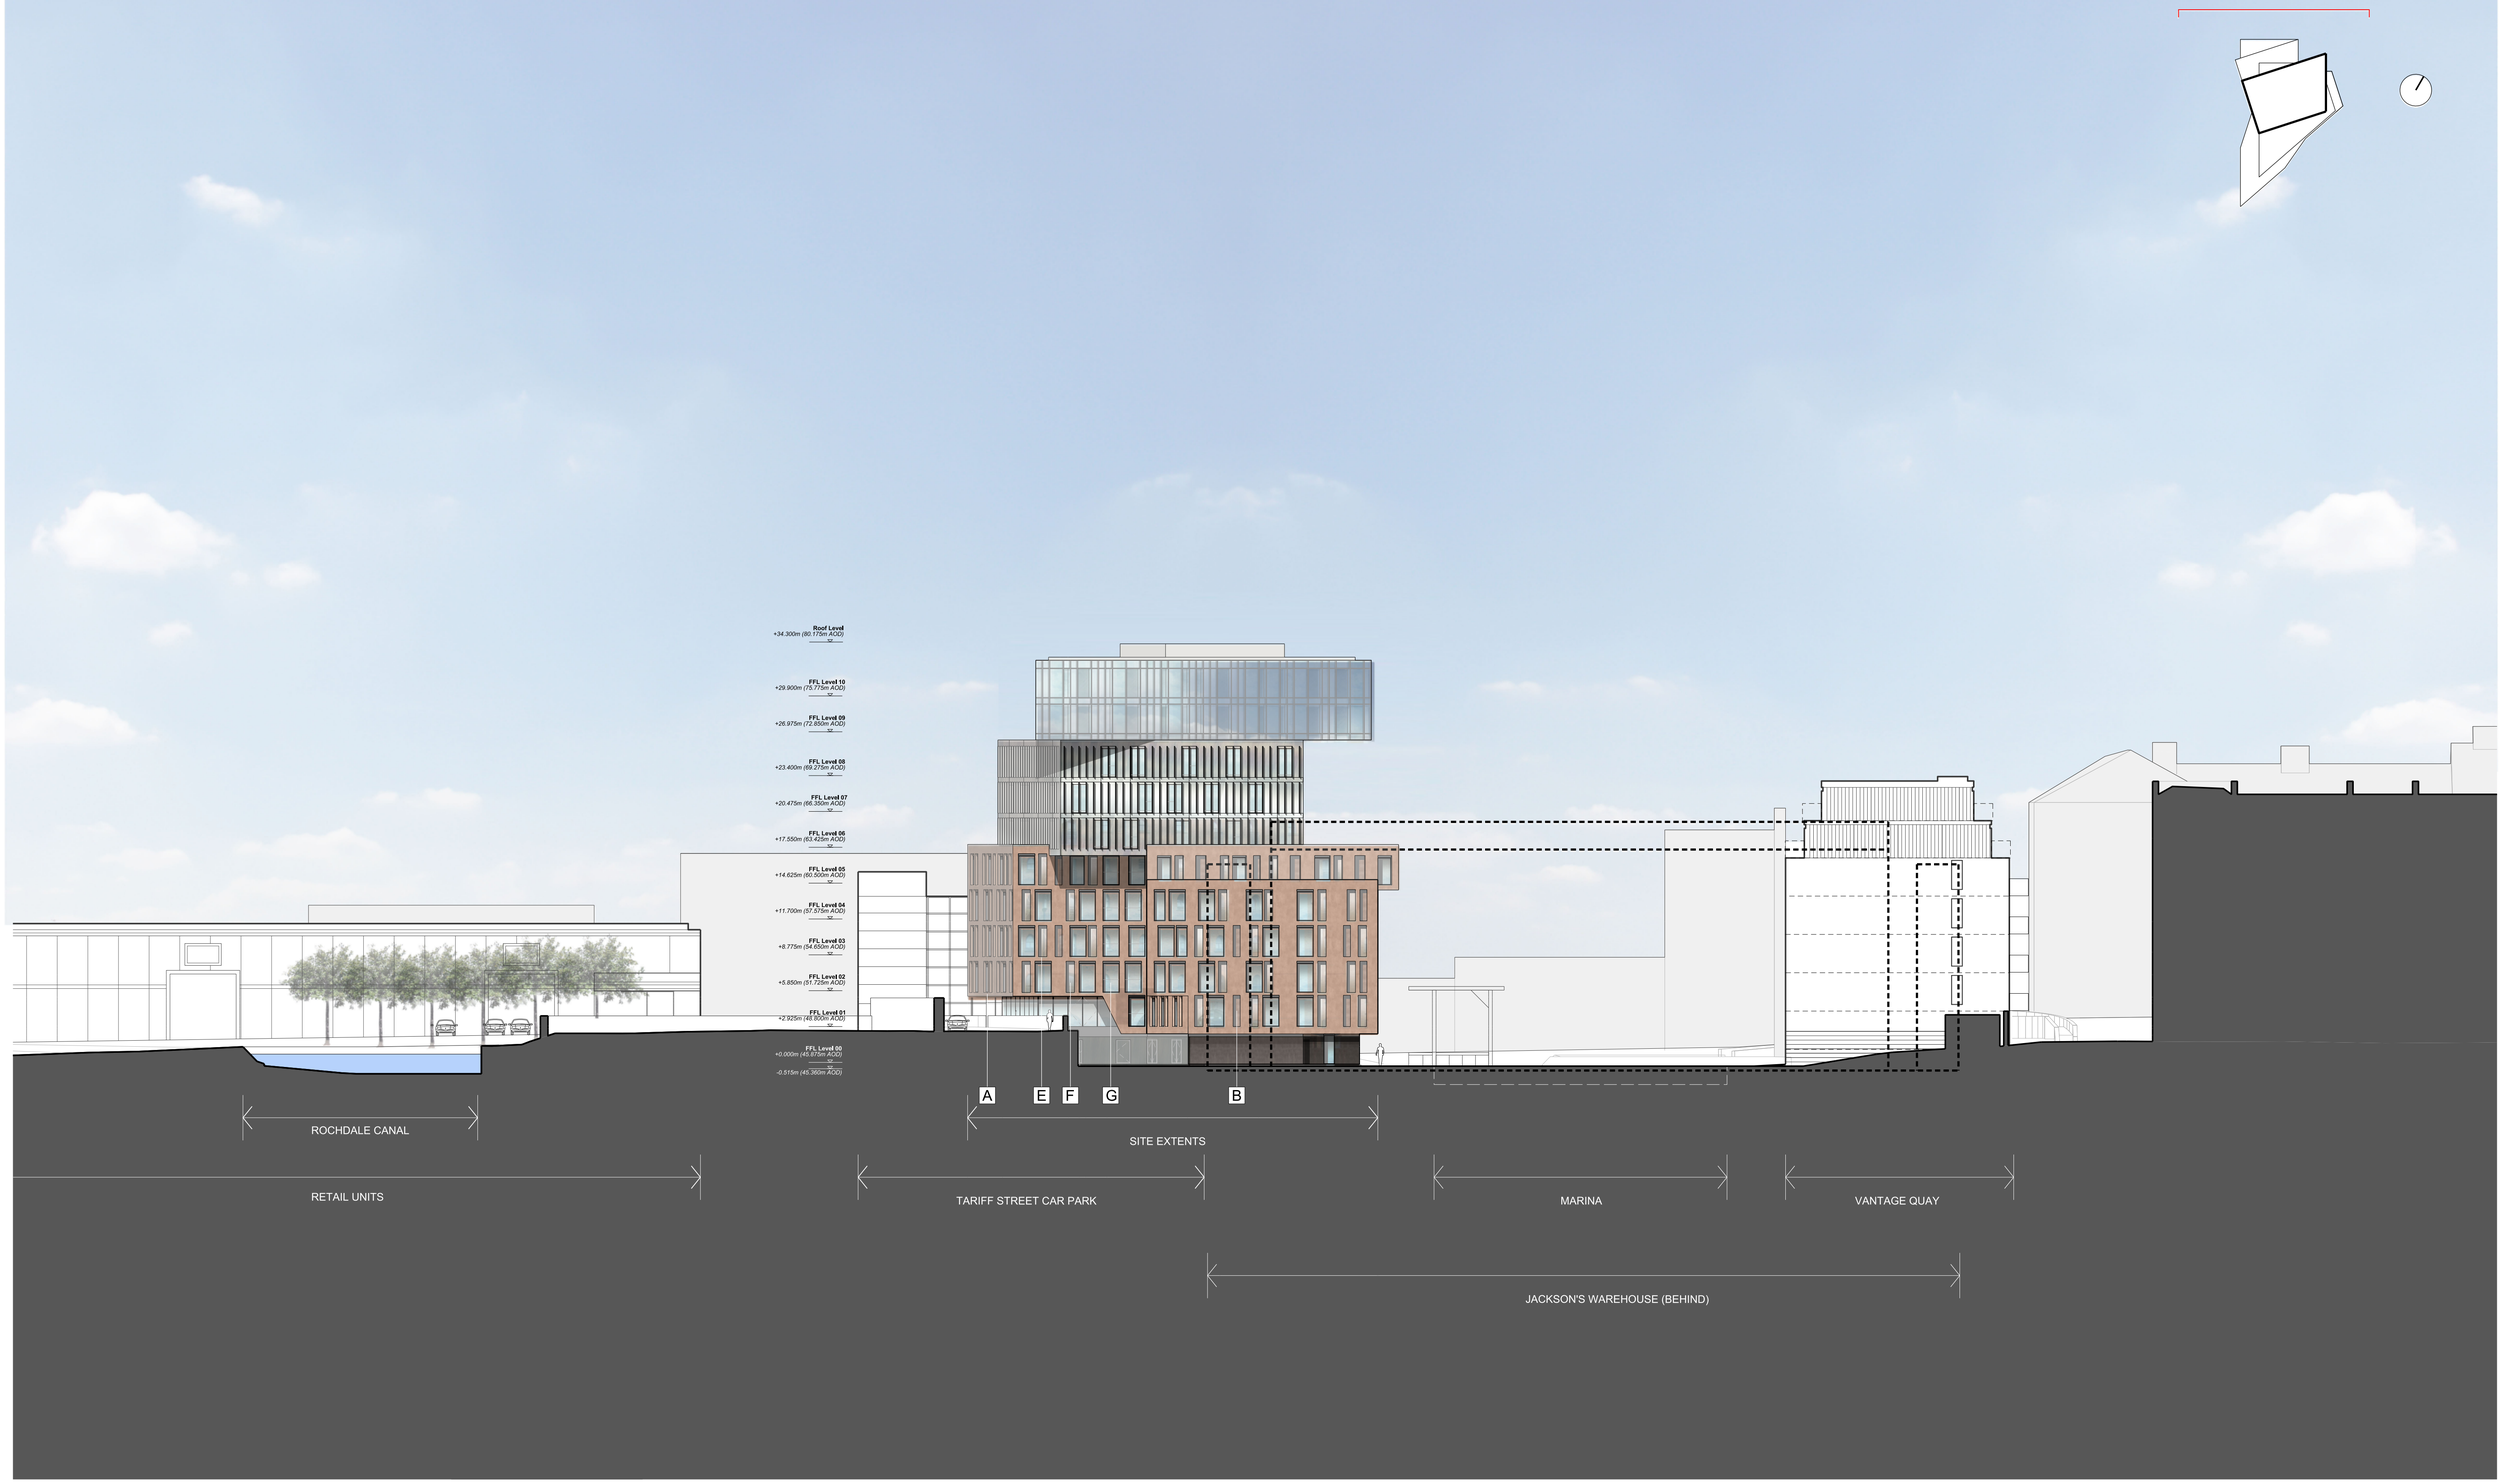


Ian Simpson Architects (Partnership) LLP
Ian Simpson Architects Ltd
Note:
This drawing is copyright
Do not scale off dimensions.
All dimensions to be checked on site by contractor.
Contractor to report any dimensional discrepancies, errors or omissions prior to commencing on site.

A Brickwork	D Metallic Finish Aluminium Panel with Projecting Fins	G Recessed Aluminium framed Double-Glazed Window Unit	J Opaque Uncapped Glazed Curtain Wall System
B Recessed Brickwork	E Perforated Aluminium Ventilation Panel	H Flush Aluminium Framed Double-Glazed Window Unit	K Ceramic Fritting to Curtain Wall
C Dark Brickwork	F Perforated Aluminium Fixed Rapid Ventilation Panel	I Clear Uncapped Glazed Curtain Wall System	L Aluminium Upstand

North

Project Title
TARIFF STREET
MANCHESTER

Drawing Title
WAREHOUSE (NORTH WEST) ELEVATION

Status
PLANNING SUBMISSION

Scale
1:500@A3 1:250@A1

Date
MAY 2014

Job No
7316

Drawing No
7316-A-G200-E-NW-099

Revision
01

IAN SIMPSON ARCHITECTS
Riverside, 6 Commercial Street, Manchester, M15 4RQ
T +44 (0)161 835 2345 F +44 (0)161 839 4808
5 - 8 Roberts Place, London EC1R 0EB
T +44 (0)20 7549 4000 F +44 (0)20 7490 5331
mail@iansimpsonarchitects.com

© Ian Simpson Architects (Partnership) LLP / Ian Simpson Architects Ltd