
N

GREATER MANCHESTER : MANCHESTER

ORDNANCE SURVEY MAP REFERENCE:	SJ8294NW	SCALE 1:1250

©CROWN COPYRIGHT. Produced by HMLR. Further reproduction in whole or in part is prohibited without the prior written permission of Ordnance Survey. Licence Number GD 272728.

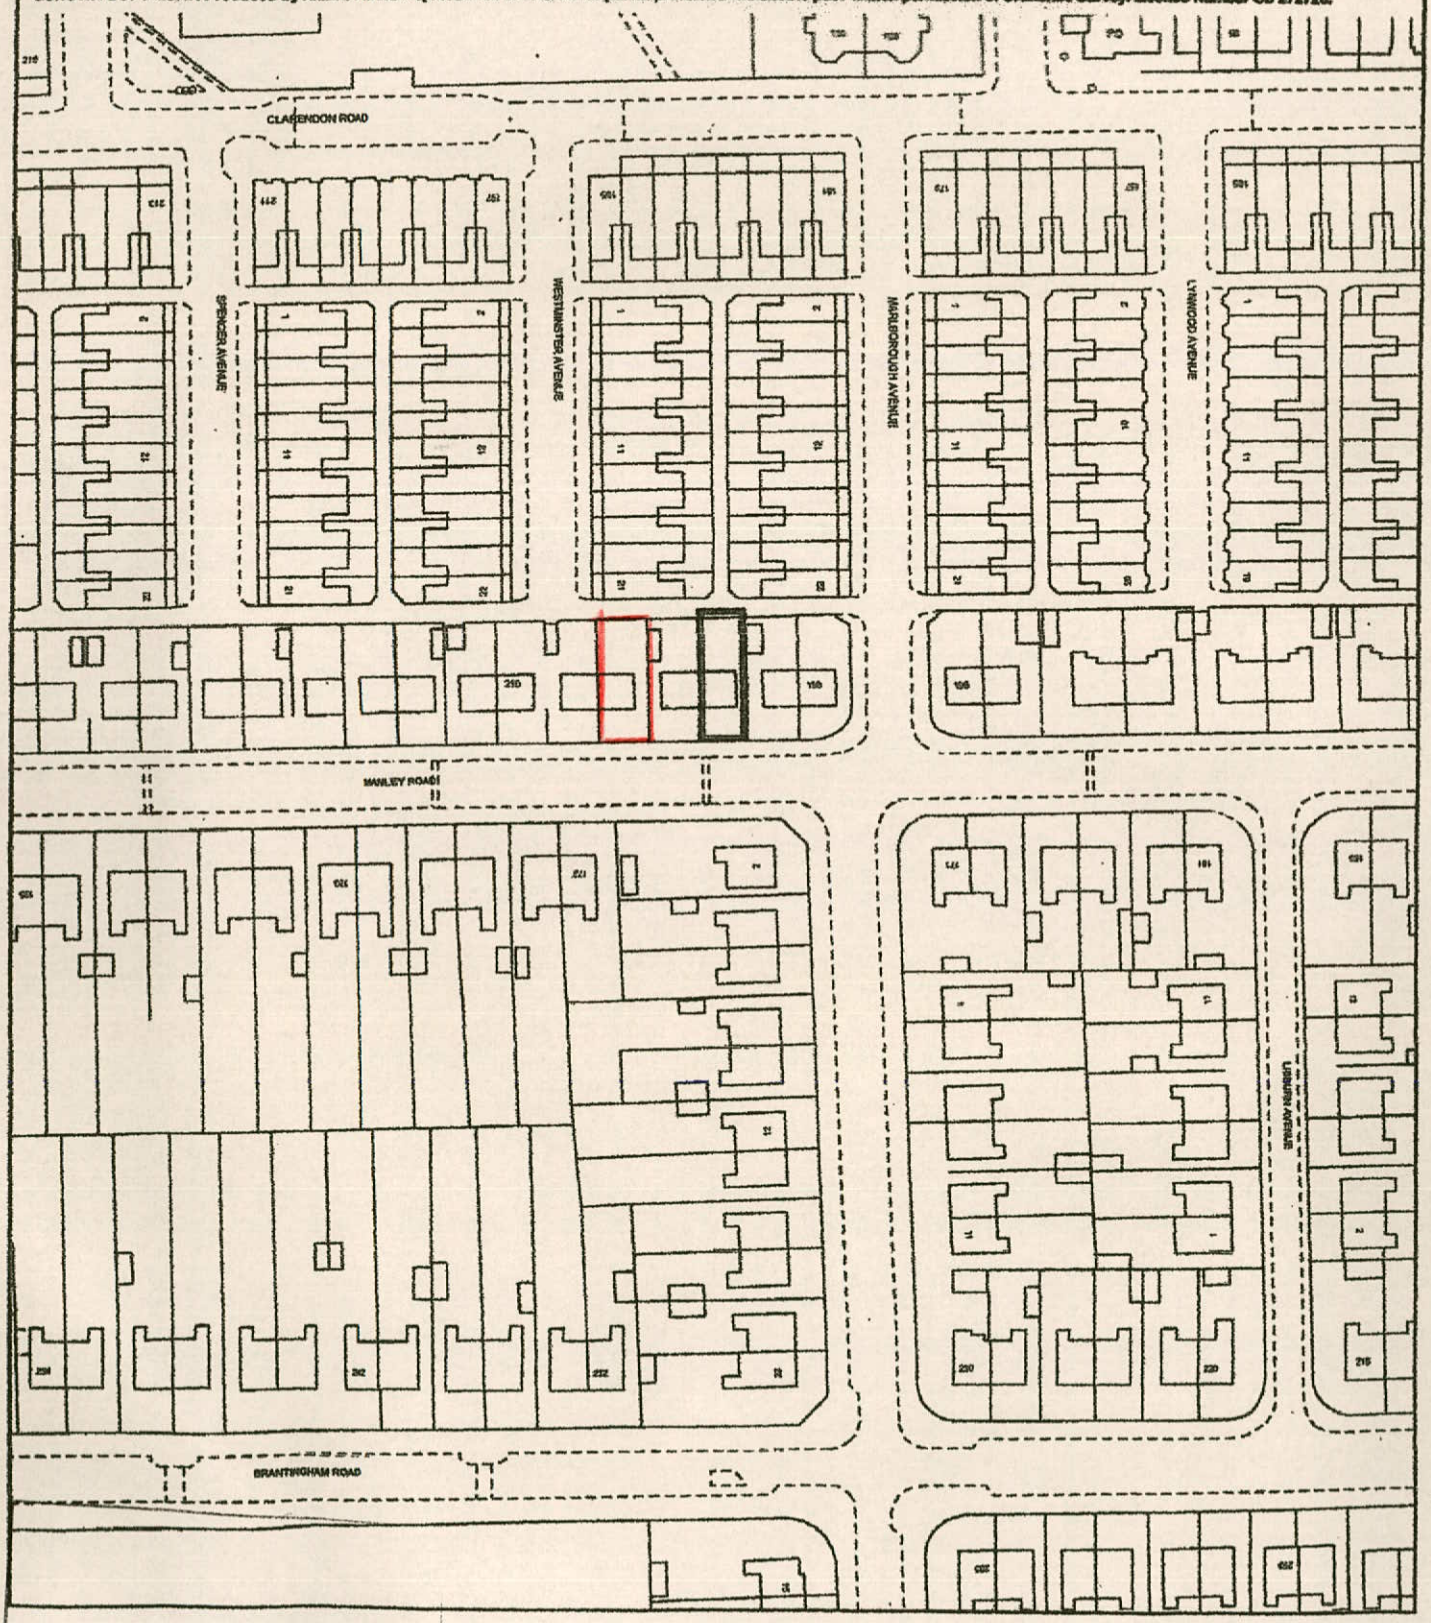

PLANNING AND BUILDING CONTROL
16 JAN 2017