Do not scale. All dimensions to be checked on site prior to fabrication of components or execution of works. This drawing, the design and information contained within are Copyright of Gibson Architects Limited and must not be used or reproduced without express permission. Gibson Architects Limited shall not be liable if used or reproduced without authorisation.

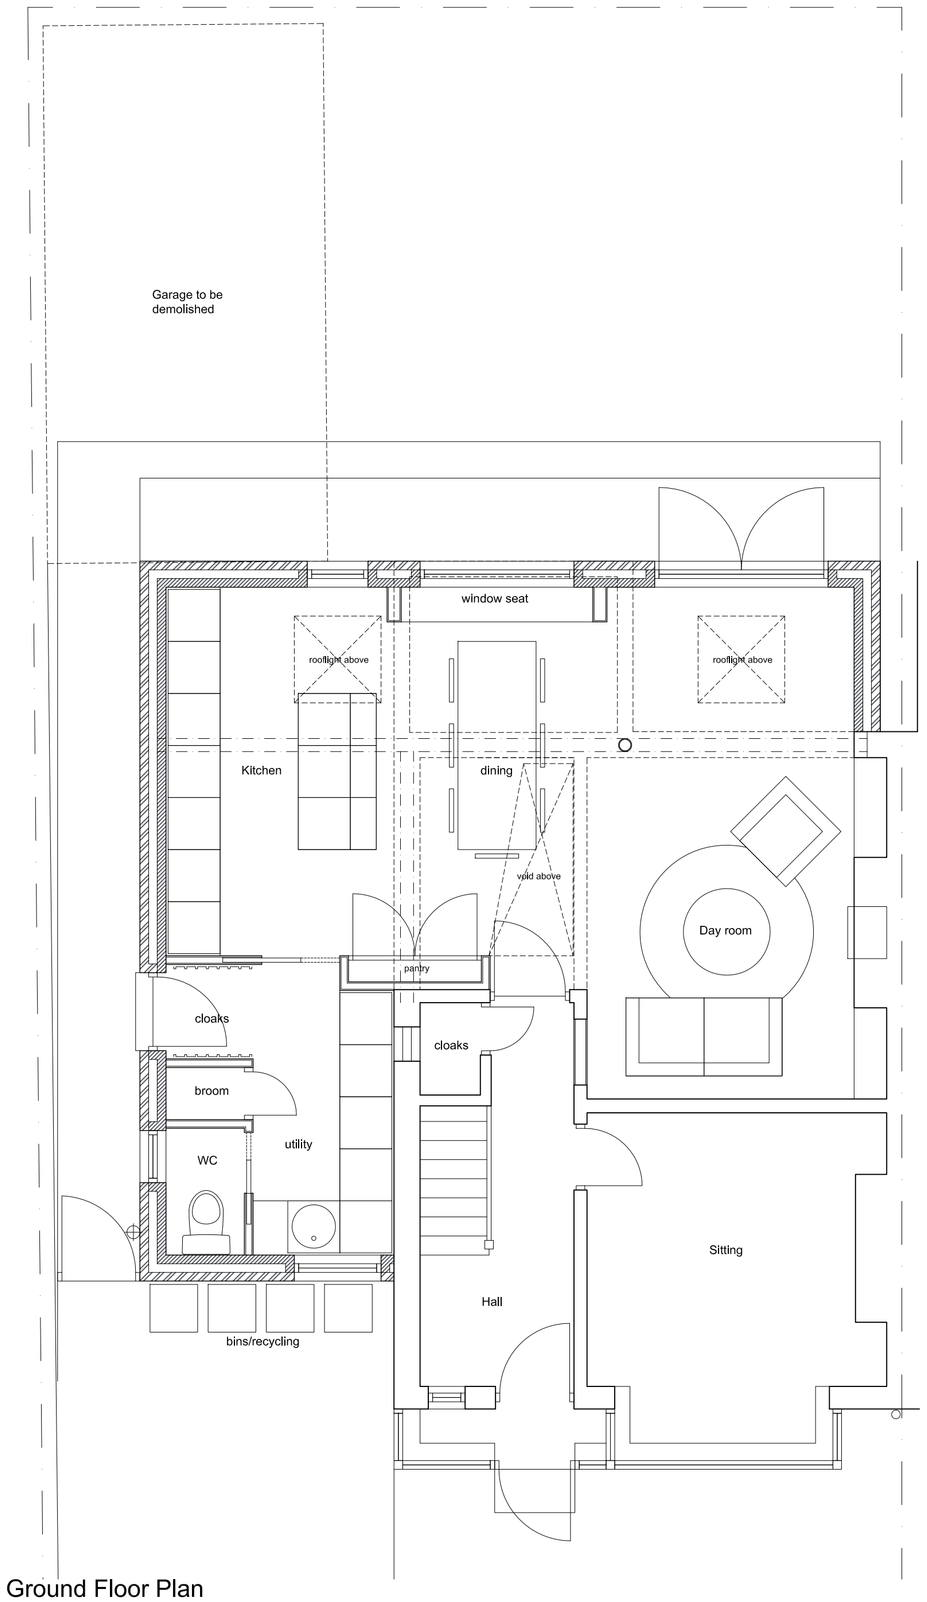

Ground Floor Plan
1:50

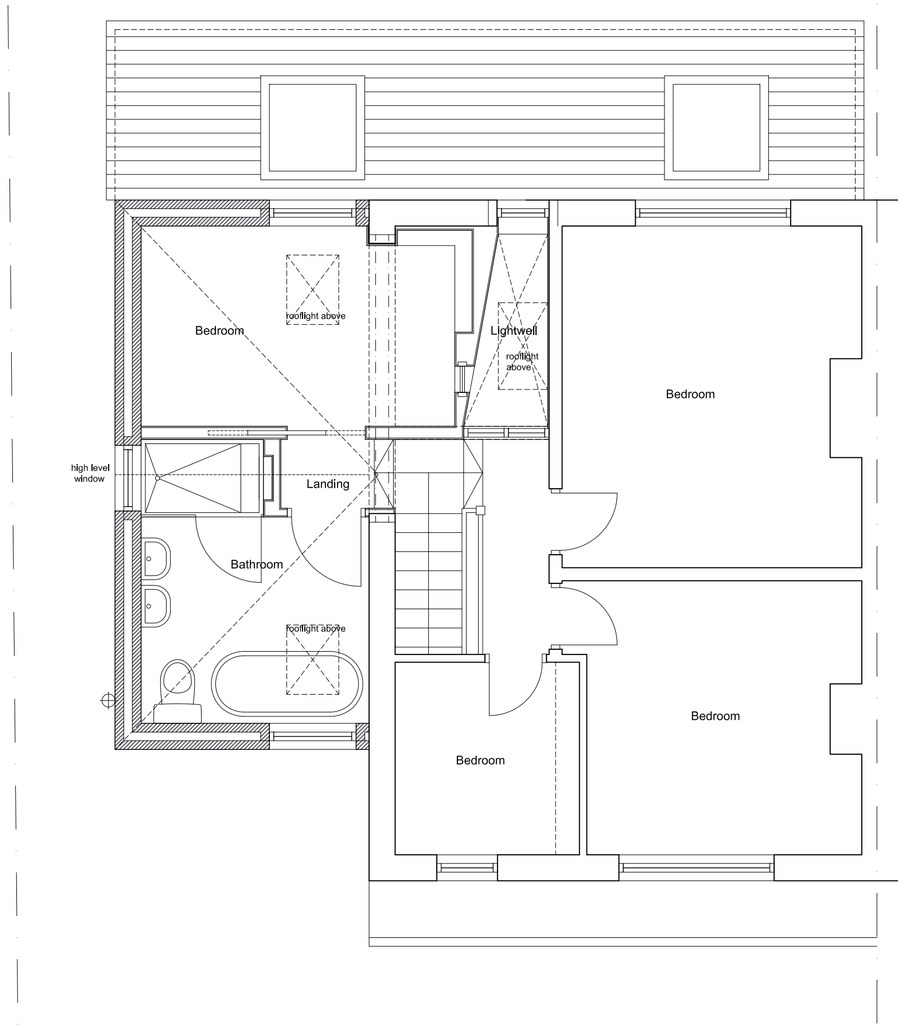

First Floor Plan
1:50

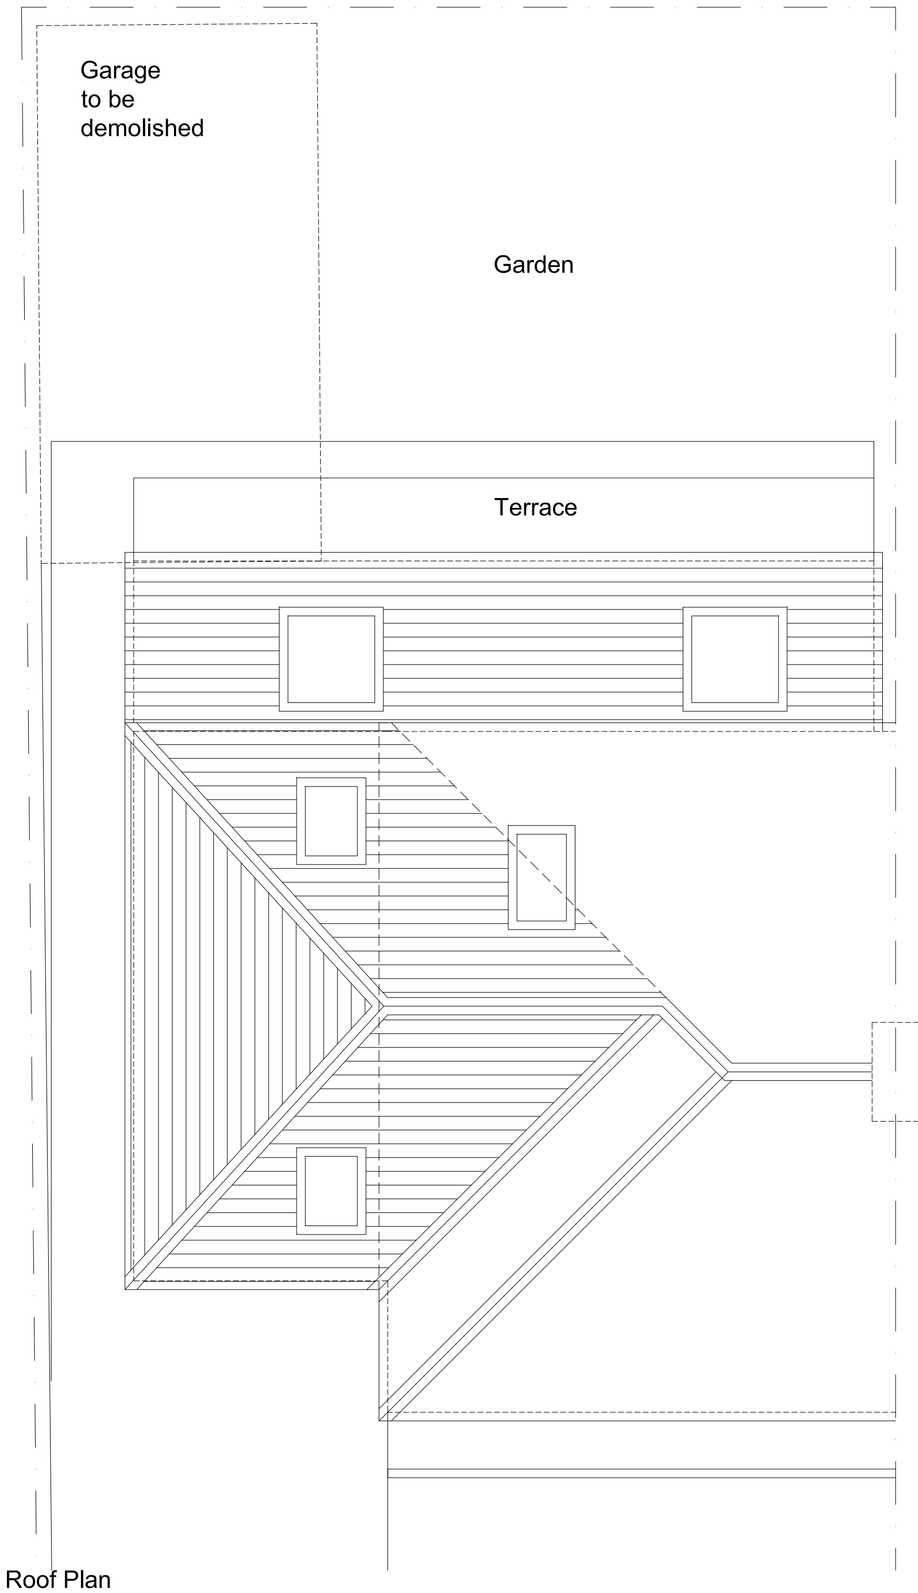

Roof Plan
1:50

Revision	Date	Description	Drawn
A	23.01.17	Updated following comments from Planner	LG

gibson ARCHITECTS

Client:
Burney

Project:
23 Kingshill Road, Chorlton

Drawing Title:
Planning
Proposed Plans

Job no:	Drawing no:	Drawn:	Checked:	Date:	Scale:
G.0378	PL003_A	DG		Dec '16	shown@A1

Gibson Architects Limited The Studio 24 Windsor Road Manchester M19 2EB
+44 (0)161 248 7913 www.gibsonarchitects.co.uk info@gibsonarchitects.co.uk