
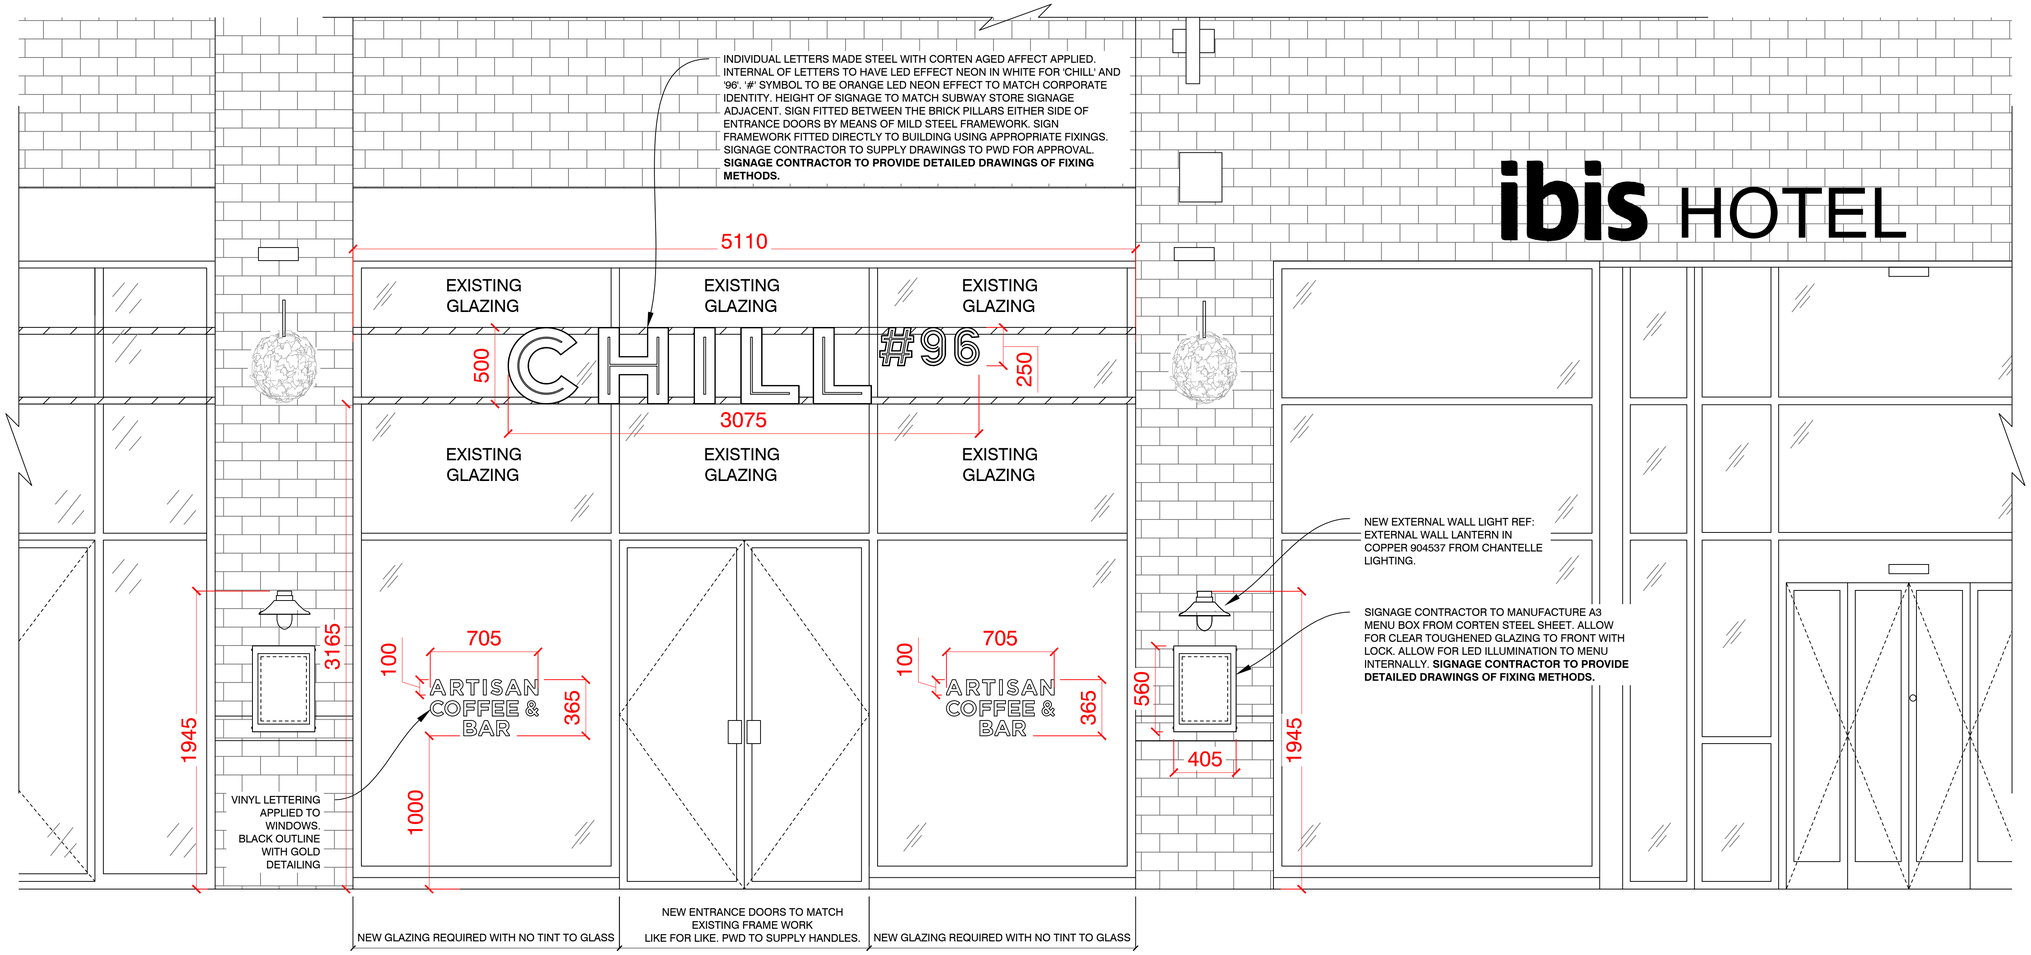
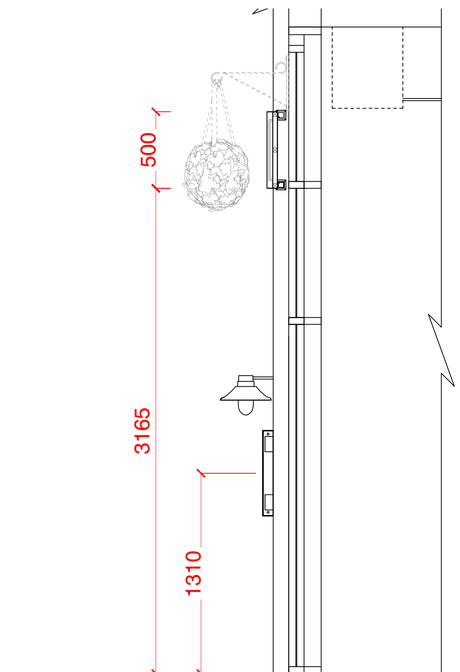



SECTION THRU DETAIL 1:20 @ A1

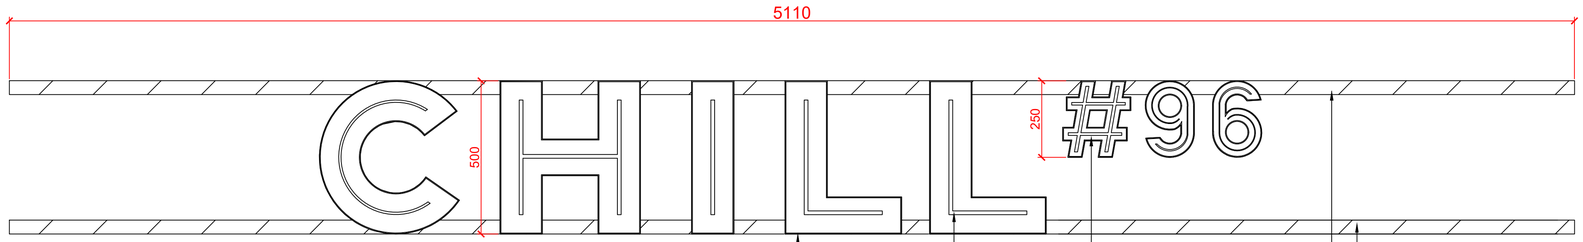


INDIVIDUAL LETTERS MADE STEEL WITH CORTEN AGED AFFECT APPLIED. INTERNAL OF LETTERS TO HAVE LED EFFECT NEON IN WHITE FOR 'CHILL' AND '96'. '#' SYMBOL TO BE ORANGE LED NEON EFFECT TO MATCH CORPORATE IDENTITY. HEIGHT OF SIGNAGE TO MATCH SUBWAY STORE SIGNAGE ADJACENT. SIGN FITTED BETWEEN THE BRICK PILLARS EITHER SIDE OF ENTRANCE DOORS BY MEANS OF MILD STEEL FRAMEWORK. SIGN FRAMEWORK FITTED DIRECTLY TO BUILDING USING APPROPRIATE FIXINGS. SIGNAGE CONTRACTOR TO SUPPLY DRAWINGS TO PWD FOR APPROVAL. **SIGNAGE CONTRACTOR TO PROVIDE DETAILED DRAWINGS OF FIXING METHODS.**

1MM THICK STEEL WITH CORTEN EFFECT

WHITE LED EFFECT NEON TO LETTERS

ORANGE LED EFFECT NEON TO '#'


BLACK MILD STEEL FRAME CONNECTED BETWEEN BRICK COLUMNS, AS PER SUBWAY ADJACENT

PROPOSED SIGNAGE 1:10 @ A1




VINYL LETTERING APPLIED TO WINDOWS. BLACK OUTLINE WITH GOLD DETAILING

PROPOSED WINDOW VINYLS 1:5 @ A1

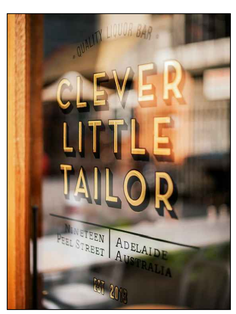


PRECEDENT IMAGE
VINYL LETTERING



PRECEDENT IMAGE
CORTEN




PRECEDENT IMAGE
NEON IN LETTERING

DO NOT SCALE THIS DRAWING

# philip watts design

Unit 11: Byron Industrial Estate. Brookfield Road. Arnold. Nottingham. NG5 7ER
t: 0115 926 9758 / f:0115 920 5395

GENERAL NOTES:

THE CONTRACTOR SHALL CHECK AND VERIFY ALL DIMENSIONS ON SITE AND REPORT ANY DISCREPANCIES IN WRITING TO PHILIP WATTS DESIGN BEFORE COMMENCING WITH THE WORK.

ALL DRAWINGS ARE THE PROPERTY OF PHILIP WATTS DESIGN AND SHALL NOT BE REPRODUCED WITHOUT THE CONSENT OF THE DESIGNERS.

DRAWINGS SHALL NOT BE SCALED.

THIS DRAWING IS TO BE READ IN CONJUNCTION WITH THE RELEVANT SPECIFICATION OF BUILDING WORKS.

ALL DIMENSIONS ARE IN mm UNLESS OTHERWISE NOTED.

THIS DRAWING MAY INCORPORATE INFORMATION FROM OTHER PROFESSIONS. PHILIP WATTS DESIGN CANNOT ACCEPT RESPONSIBILITY FOR THE INTEGRITY AND ACCURACY OF SUCH INFORMATION.

IF IN DOUBT ASK !

| REV | DESCRIPTION | DATE | NAME |
|---|---|---|---|
| B | REVISED SIGNAGE IN LINE WITH PLANNERS COMMENTS | 17.01.17 | AKR |
| A | AMENDED IN LINE WITH COMMENTS BY MCC PLANNING | 31.10.16 | PK |

ACCOR HOTELS
Feel Welcome

CLIENT ADDRESS
10 HAMMERSMITH GROVE
LONDON
W6 7AP

Shop Name
CHILL #96 - MANCHESTER IBIS

Title
PROPOSED SHOPFRONT DETAIL

Site Address
IBIS MANCHESTER,
96 PORTLAND STREET
MANCHESTER
M1 4GX

| Gross Area | Gross Sales Area |
|---|---|
| 242.7 Sq m | 178.3 Sq m |

| Drawing No. | Rev. |
|---|---|
| PWD_045_03 | B |

Date 16.03.16 Scale 1:20 @ A1

Drawn by PK

Issued 17.01.17

Scale Bar 0 500 1000 2000