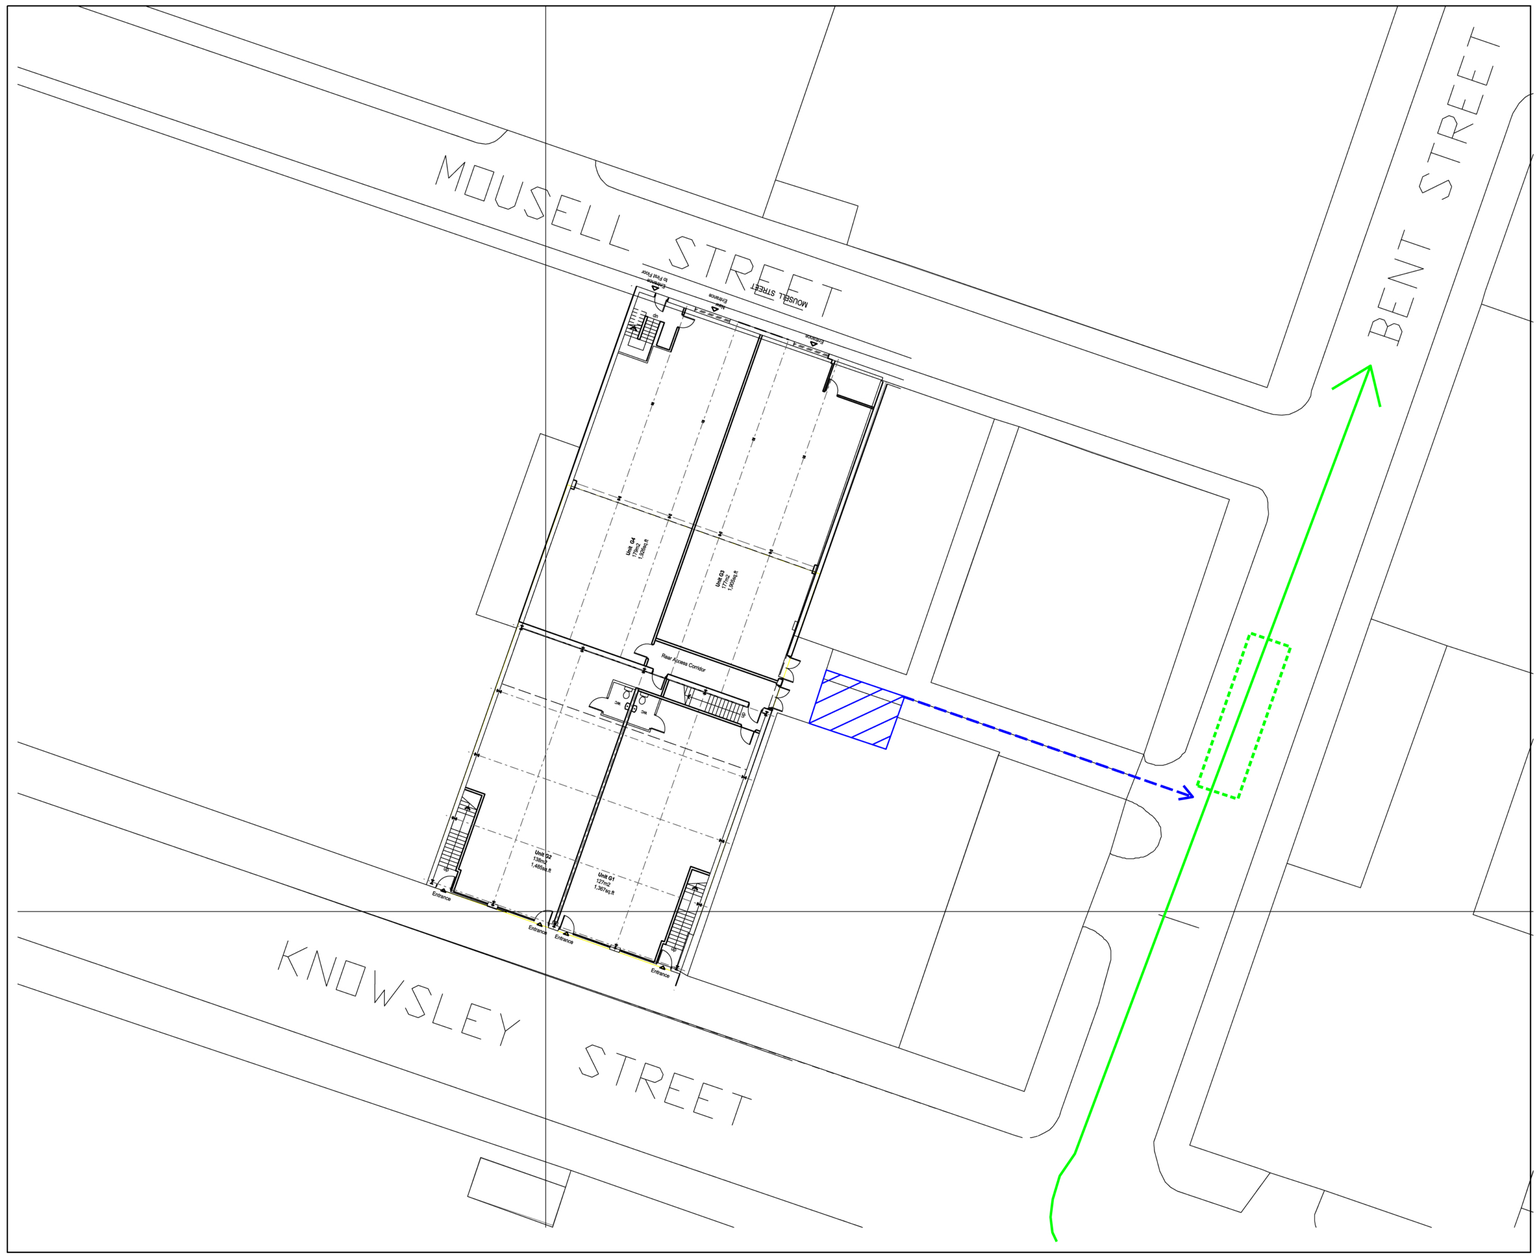

N

Key:

Area of refuse/ bin stores
4m x 5m (20m2)

Route of refuse bins from store to highway.
Note: refuse route is via access 2.8m wide private access road.

Approx position of refuse vehicle stop for collection.
Refuse vehicle: 11.5m length x 3m wide, 32 tonnes when fully laden

Route of refuse vehicle.
From Knowsley Street turn into Bent Street and stop for collection and exit via Derby Street

No		Prep	Date

Amendments

Do not scale this drawing
All given dimensions are in millimetres
Architect to be notified of discrepancies in figured dimensions
Contractors must check all dimensions from site

This drawing is copyright and is for use on this site only

Project
Proposed Warehouse Building
Knowsley Street
Cheetham Hill

Title
Waste Storage & Collection Plan

Job No. 161 Drawing No. 07

Amendment: - Scale @A1. 1/200

Status For Planning Approval

Auth CL Date Nov 2016

100mm @ A1