Do not scale. All dimensions to be checked on site prior to fabrication of components or execution of works. This drawing, the design and information contained within are Copyright of Gibson Architects Limited and must not be used or reproduced without express permission. Gibson Architects Limited shall not be liable if used or reproduced without authorisation.



Front Elevation
1:50

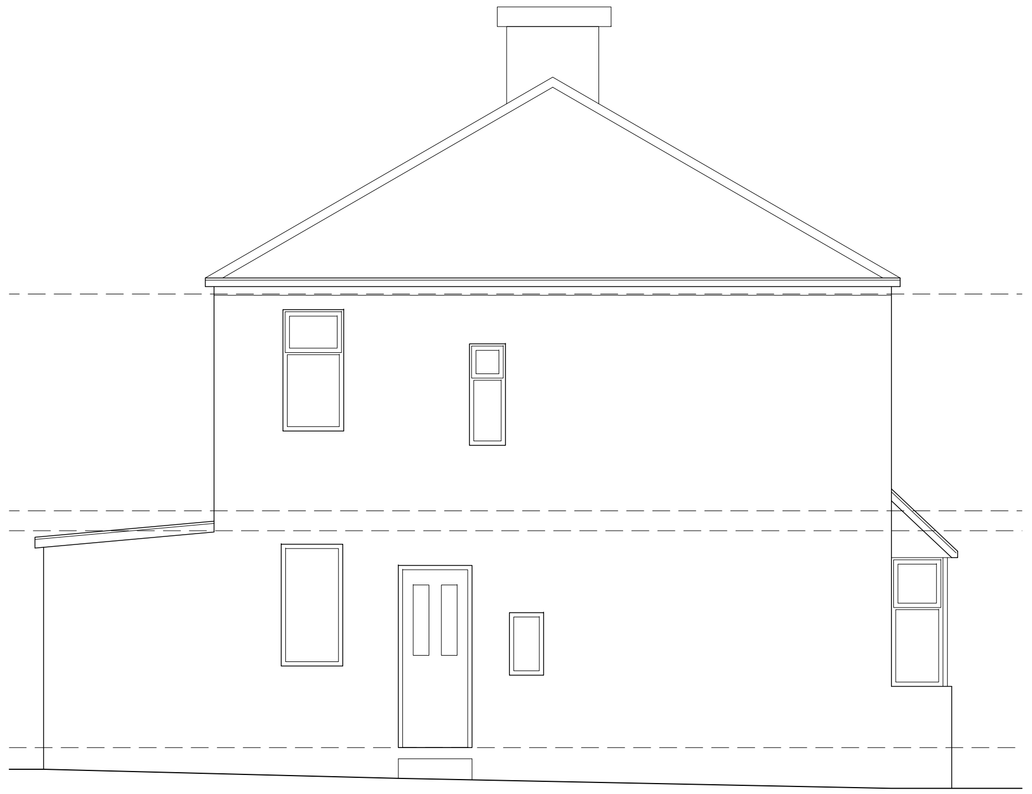

Gable Elevation
1:50

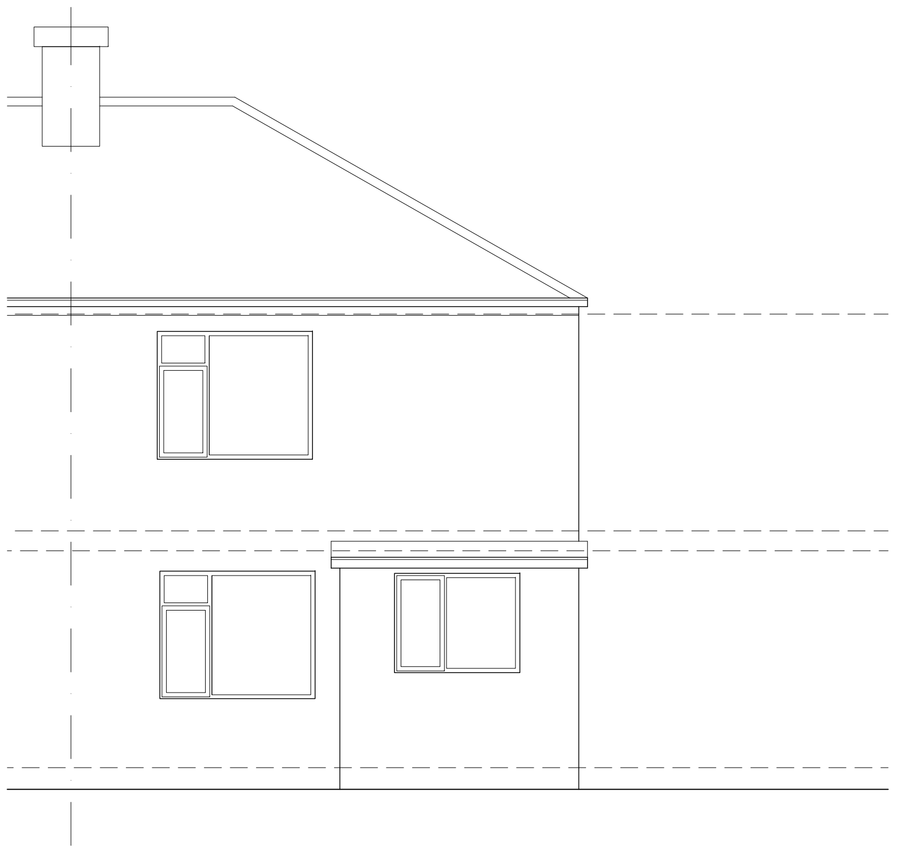

Rear Elevation
1:50

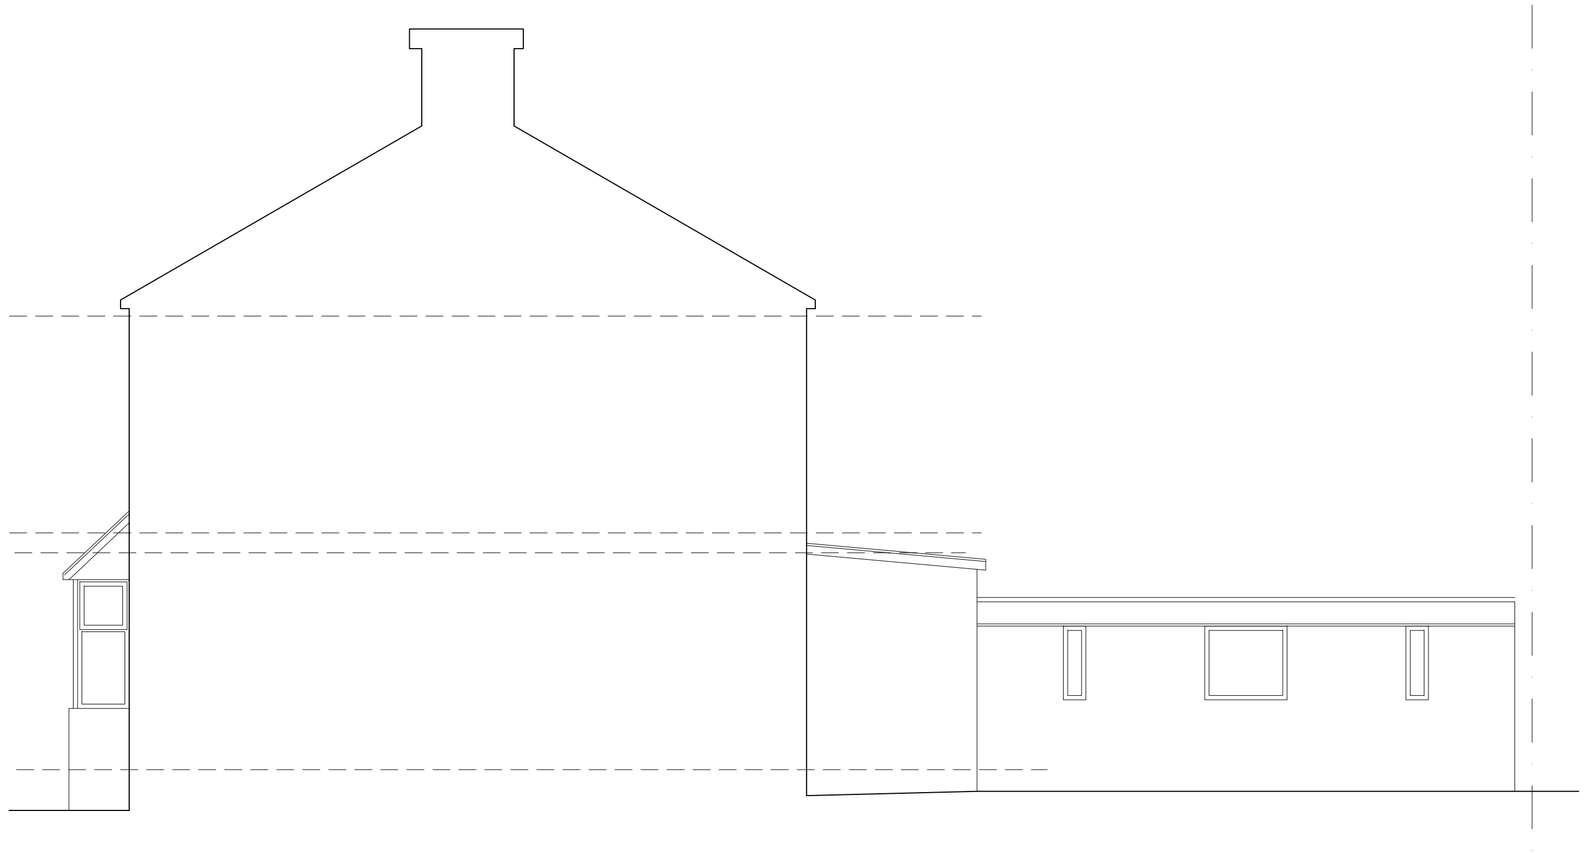

Side Elevation
1:50

Revision	Date	Description	Drawn

gibson ARCHITECTS

Client:
Burney

Project:
23 Kingshill Road, Chorlton

Drawing Title:
Planning
Existing Elevations

Job no:	Drawing no:	Drawn:	Checked:	Date:	Scale:
G.0378	PL002	LG	DG	Dec '16	shown@A1

Gibson Architects Limited The Studio 24 Windsor Road Manchester M19 2EB
+44 (0)161 248 7913 www.gibsonarchitects.co.uk info@gibsonarchitects.co.uk