
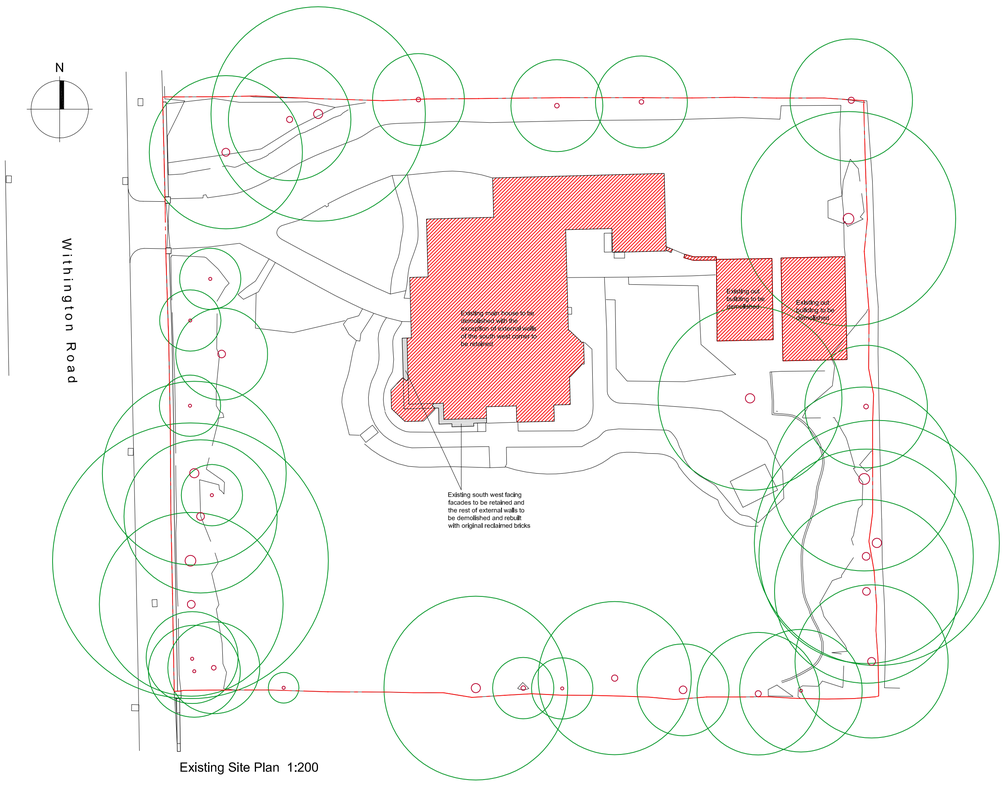


Existing Site Plan 1:200

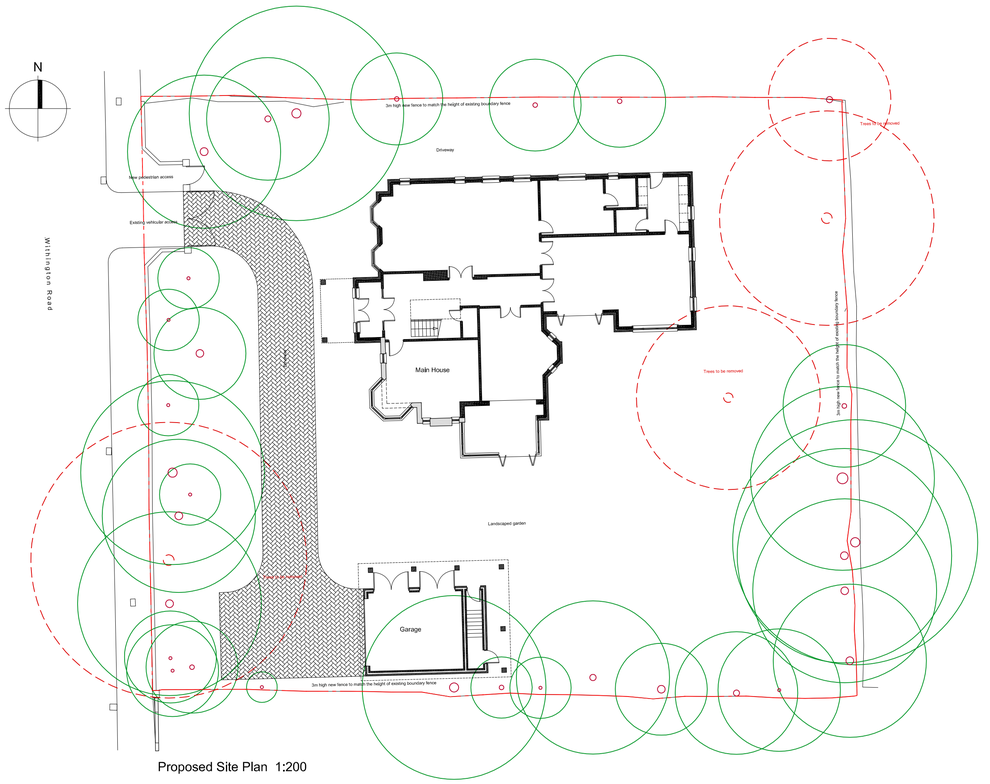

Proposed Site Plan 1:200


All dimensions are to be checked on site, any discrepancies are to be reported to the Architect before work commences. Do not scale from this drawing.

This drawing is to be read in conjunction with all relevant consultants and specialists drawings / documents, any discrepancies are to be reported to the Architect before the affected work commences.

All structural components shown are indicative only. Details / calculations of structural members are to be provided by the Structural Engineer.

This drawing is copyright.

A	Submission of planning application	25/02/2014
B	General revision following the trees age and condition survey carried out on 11 March 2014.	12/03/2014
C	General revision following comment received from LPA on 02 May 2014.	07/05/2014
D	General revision following comment received from LPA during meeting held on 13 May 2014.	18/05/2014
E	Fine tunings by client	19/05/2014
F	Submission of Full Planning Application	19/09/2016
G	General Amendments	05/10/2016
H	General Amendments	16/01/2017

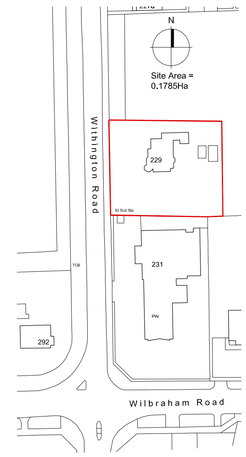

Location Plan 1:1250

Tang & Associates Ltd
Chartered Architects

Tel : 0161 877 9587
e-mail: barrytang@tangassociates.co.uk

Entrance W1, 1/F, Westwood House,
Greenwood Business Centre,
Manchester, M0 4QH, UK

Client:
Mr. & Mrs. Islam

Project:
229 Withington Road, Manchester M16 8LU

Drawing Title:
Location Plan & Existing & Proposed Site Plans

Scale: 1:1250 & 1:200 @ A1

Date: February 2014

Drawing No: 8596/001

Revision: H