
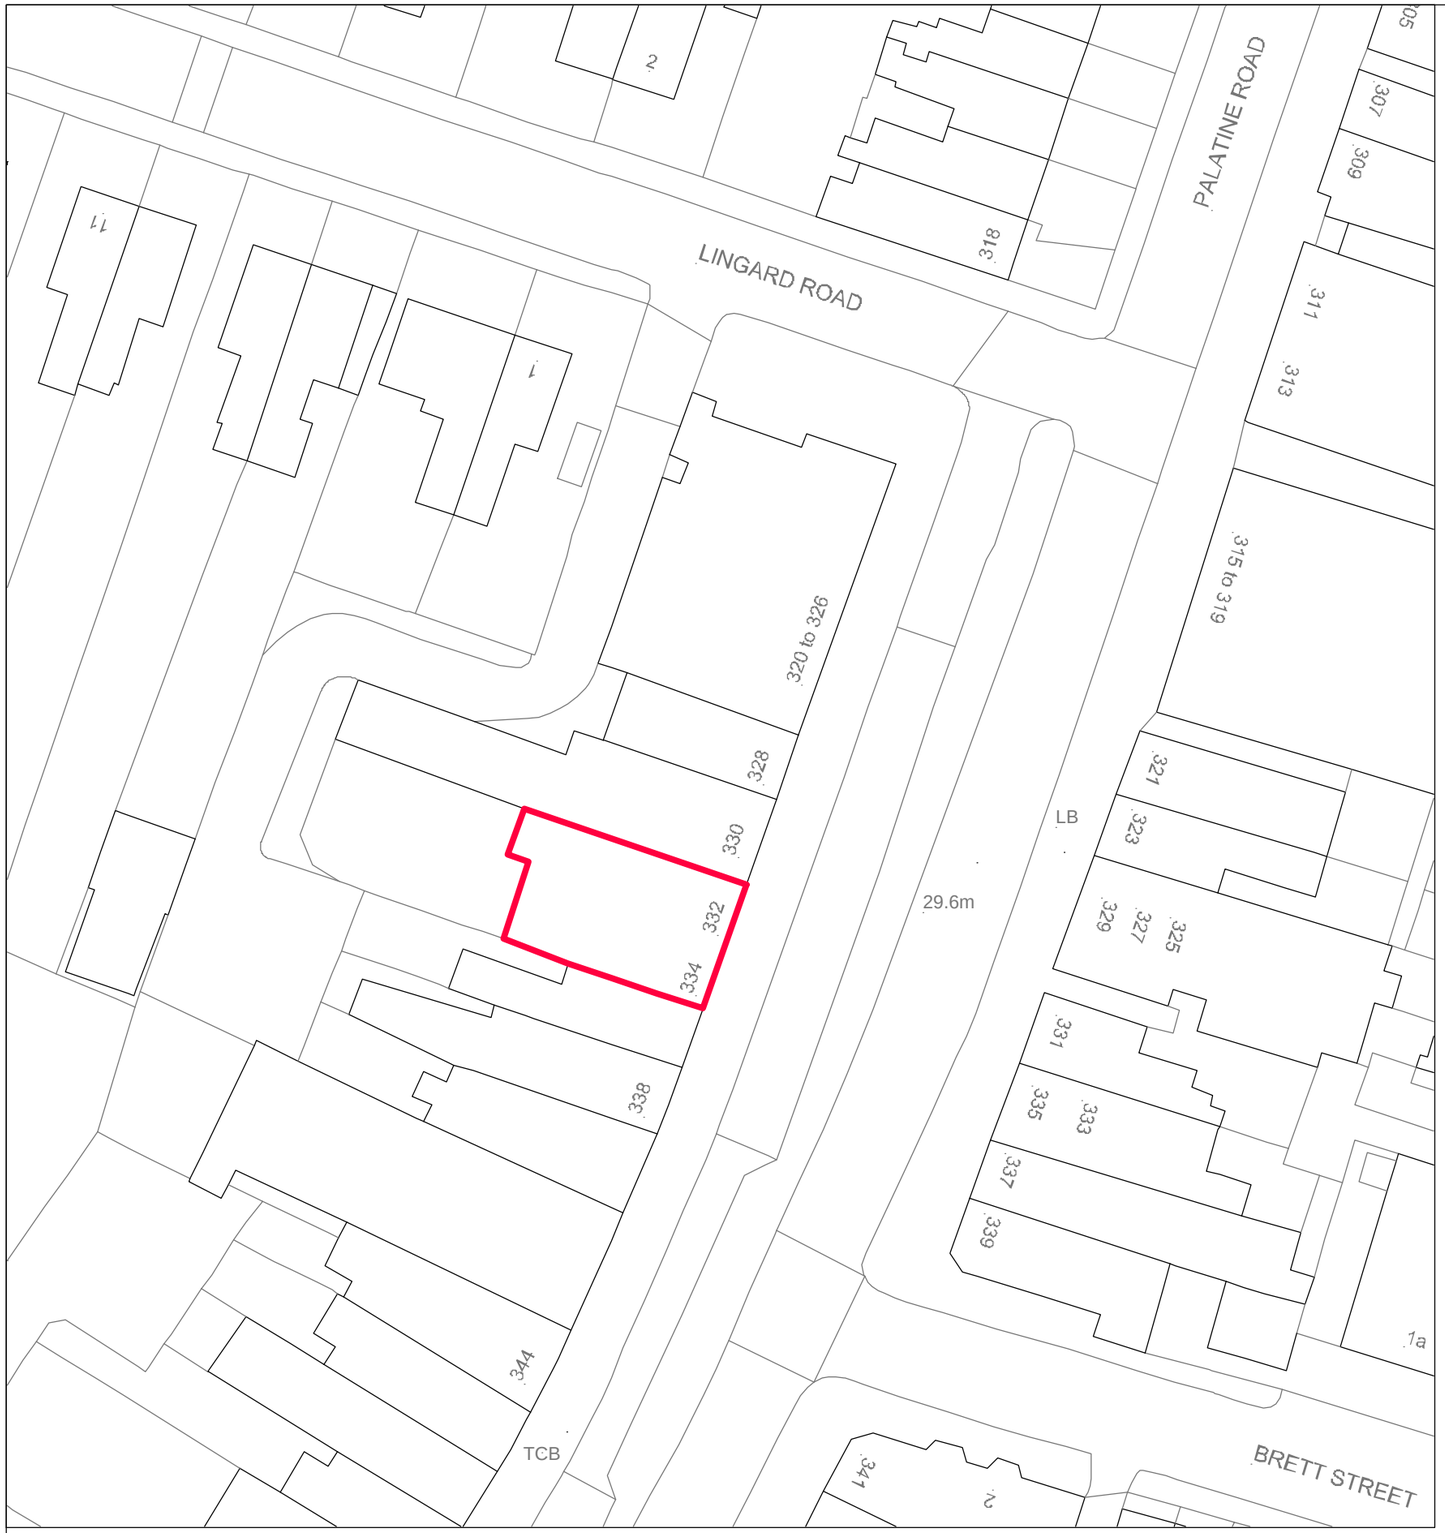


BLOCK PLAN SCALE 1:500

0 25M 50M

SCALE BAR SCALE 1:500

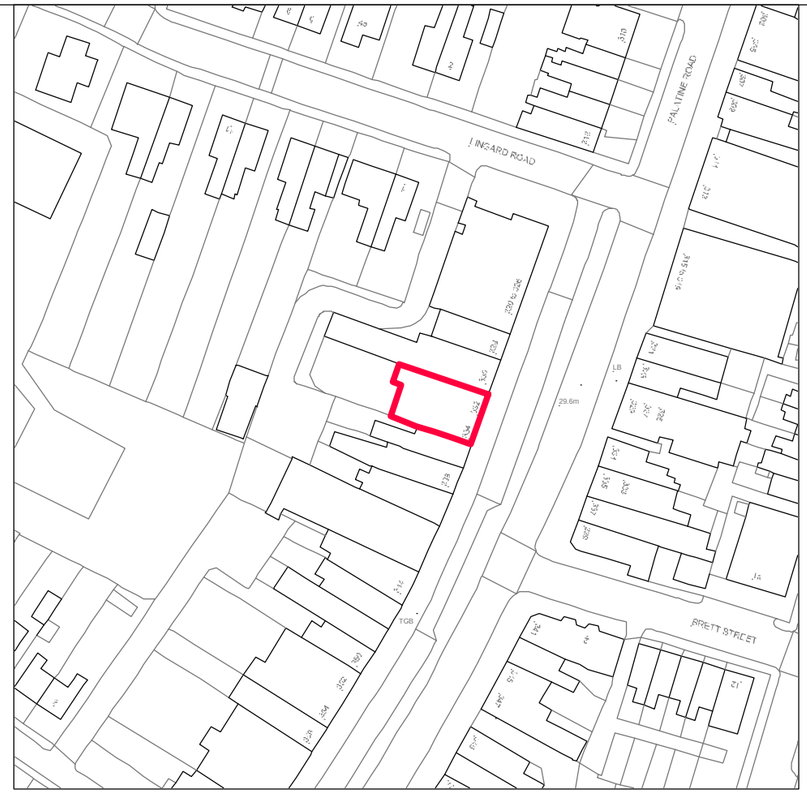

LOCATION PLAN SCALE 1:1250

20 0 20 40 60 80 100

SCALE BAR SCALE 1:1250

This drawing is the copyright of Street Elte Associates Limited.

Do not scale from drawings. All dimensions and levels to be checked on site prior to commencement of work or manufacture of items. Notify SEA of any discrepancies.

This drawing to be read in conjunction with specifications, specialist drawings and any bill of quantities.

The Contractor is to comply with all relevant statutory legislation whether or not specifically stated on these drawings.

S|E|A DESIGN GROUP

Client: COSTA

Project: 332-334 PALATINE ROAD NORTHENDEN M22 4HE

Drawing Title: LOCATION AND BLOCK PLAN

Scale: 1:1250/500@A3 Date: 30.11.16

Drg No: 215211/00 Rev:

Drg By: JJ Check:

Revisions By:

UK Office
Princes Drive, Kenilworth, Warwickshire, CV8 2FD UK.
Telephone +44 (0)1926 864440
Fax +44 (0)1926 864441
Email sea.uk@seadesigngroup.com

UAE Office
PO Box 214533, Dubai, UAE
Telephone +971 (4) 324 5088
Fax +971 (4) 324 5087
Email sea.uae@seadesigngroup.com
Website seadesigngroup.com