

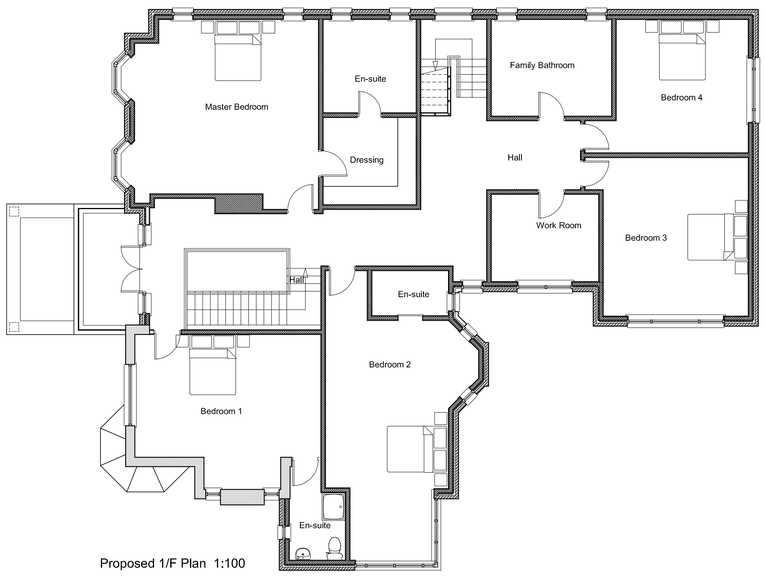



Proposed 1/F Plan 1:100

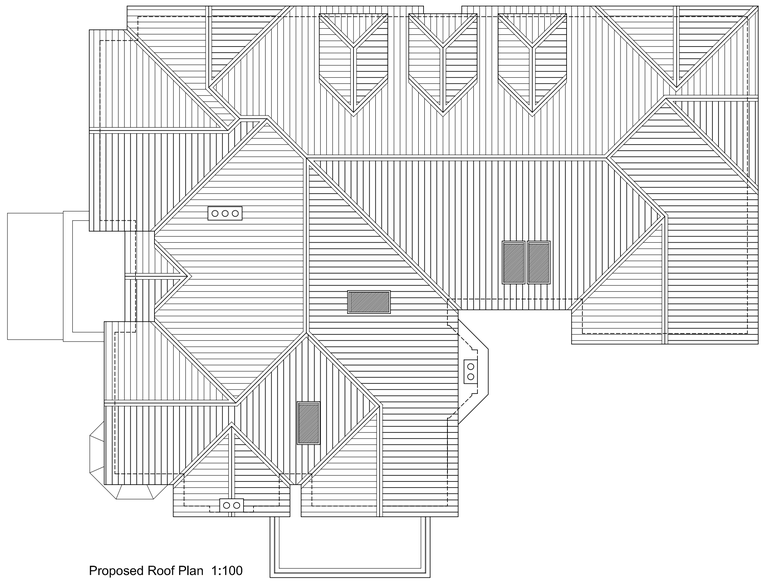

Proposed Roof Plan 1:100

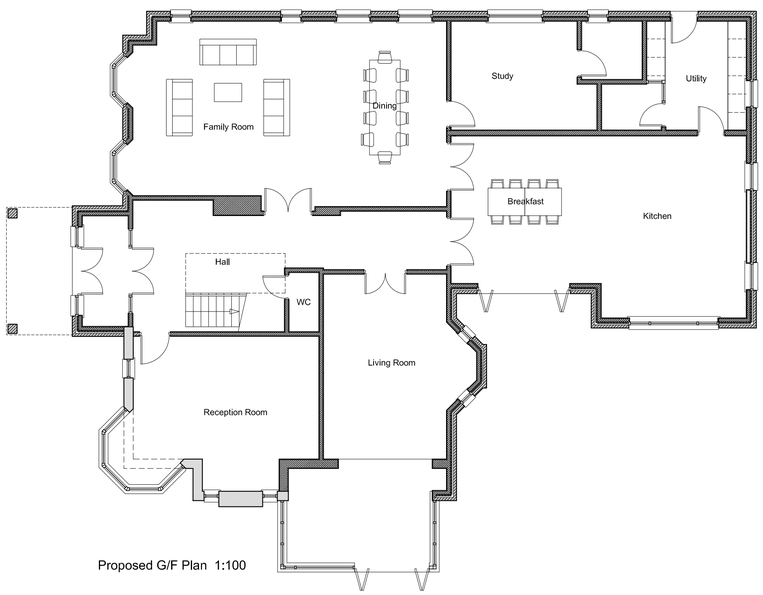

Proposed G/F Plan 1:100

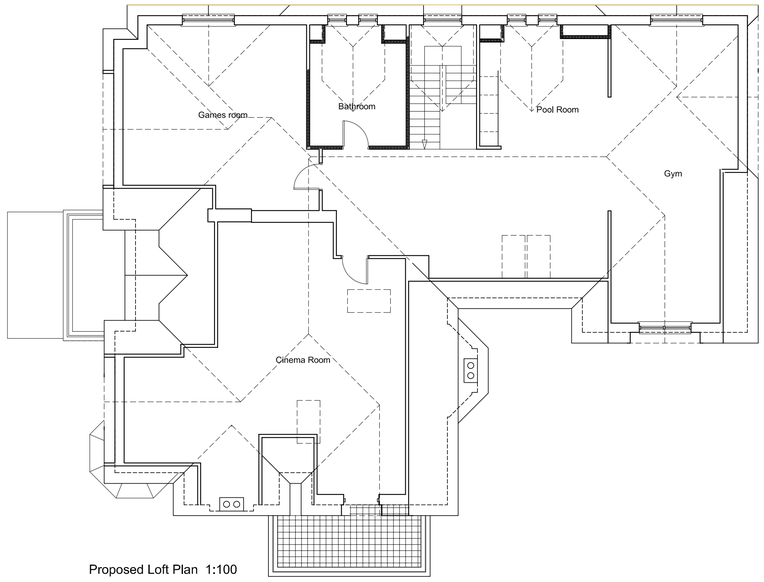

Proposed Loft Plan 1:100

All dimensions are to be checked on site, any discrepancies are to be reported to the Architect before work commences. Do not scale from this drawing.

This drawing is to be read in conjunction with all relevant consultants and specialists drawings / documents, any discrepancies are to be reported to the Architect before the affected work commences.

All structural components shown are indicative only. Details / calculations of structural members are to be provided by the Structural Engineer.

This drawing is copyright.

A	Preliminary Issue to Interiors designer requested by client	06/02/2014
B	Submission of planning application	25/02/2014
C	General amendments following comments received from LPA on 02 May 2014.	07/05/2014
D	General amendments following comments received from LPA during meeting held on 13 May 2014.	18/05/2014
E	Fine tunings by client.	19/05/2014
F	Submission of Full Planning Application	05/10/2016
G	General amendments	16/01/2017

Tang & Associates Ltd
Chartered Architects

Tel : 0161 877 9587
e-mail: barrytang@tangassociates.co.uk

Entrance W1, 1/F, Westwood House,
Greenwood Business Centre,
Manchester, M5 4QH, UK

Client:
Mr. & Mrs. Islam

Project:
229 Withington Road, Manchester M16 8LU

Drawing Title:
Proposed Floor Plans

Scale: 1:100 @ A1

Date: February 2014

Drawing No: 8596/110

Revision: G