
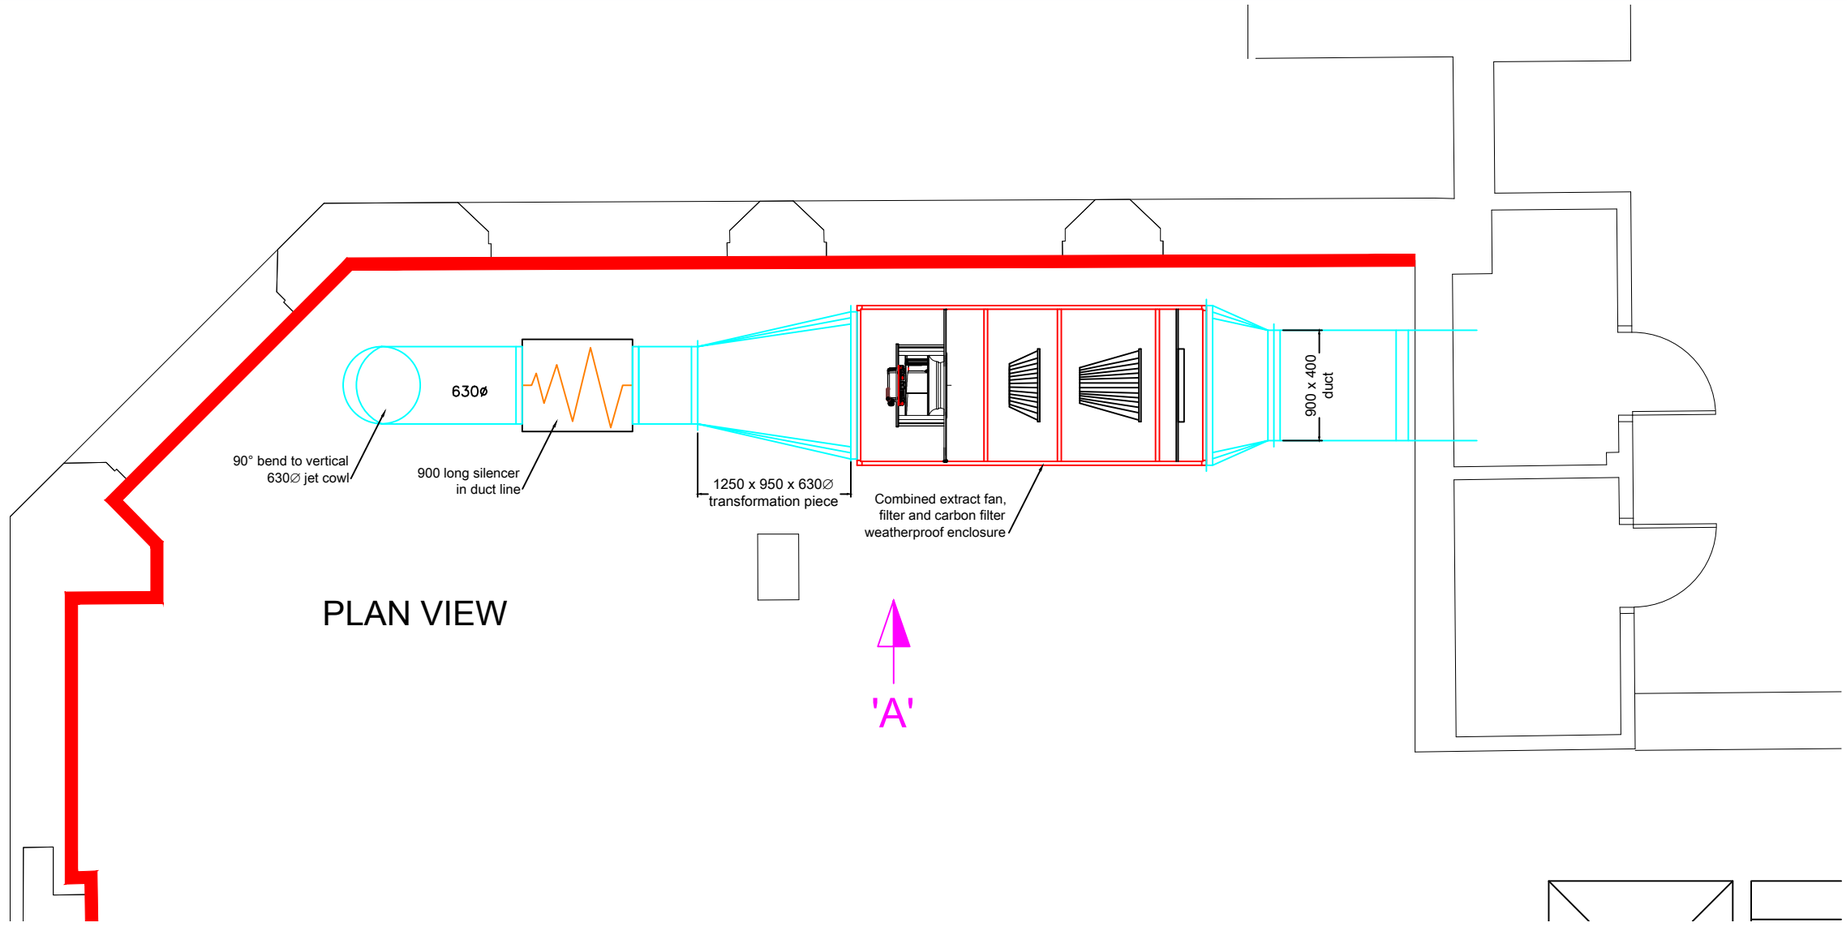


PLAN VIEW

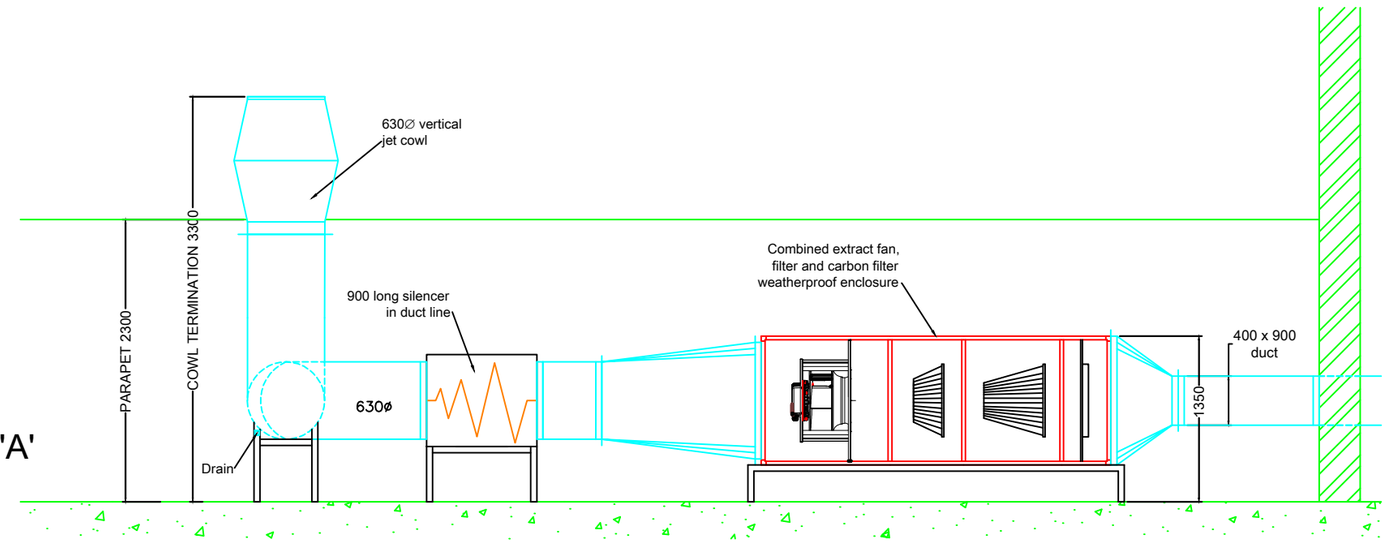

ELEVATION ON 'A'

SPECIFICATIONS - NOTES

Rev	Date	Description

UNIVENT SYSTEMS LIMITED

CLIENT

ENZO

SITE ADDRESS

ENZO RESTAURANT
MANCHESTER

DRAWING TITLE

SETTING OUT OF
VENTILATION WORKS
TO ROOF

DRAWN BY	JG	DATE:	22.12.16
CHECKED BY	BC		
SCALE	1:20	JOB No:	UVS1612004
SIZE	A3		

DRAWING STATUS: FOR APPROVAL

DRAWING No	REVISION
UVS1612004-01	-