TREE CONSTRAINTS PLAN

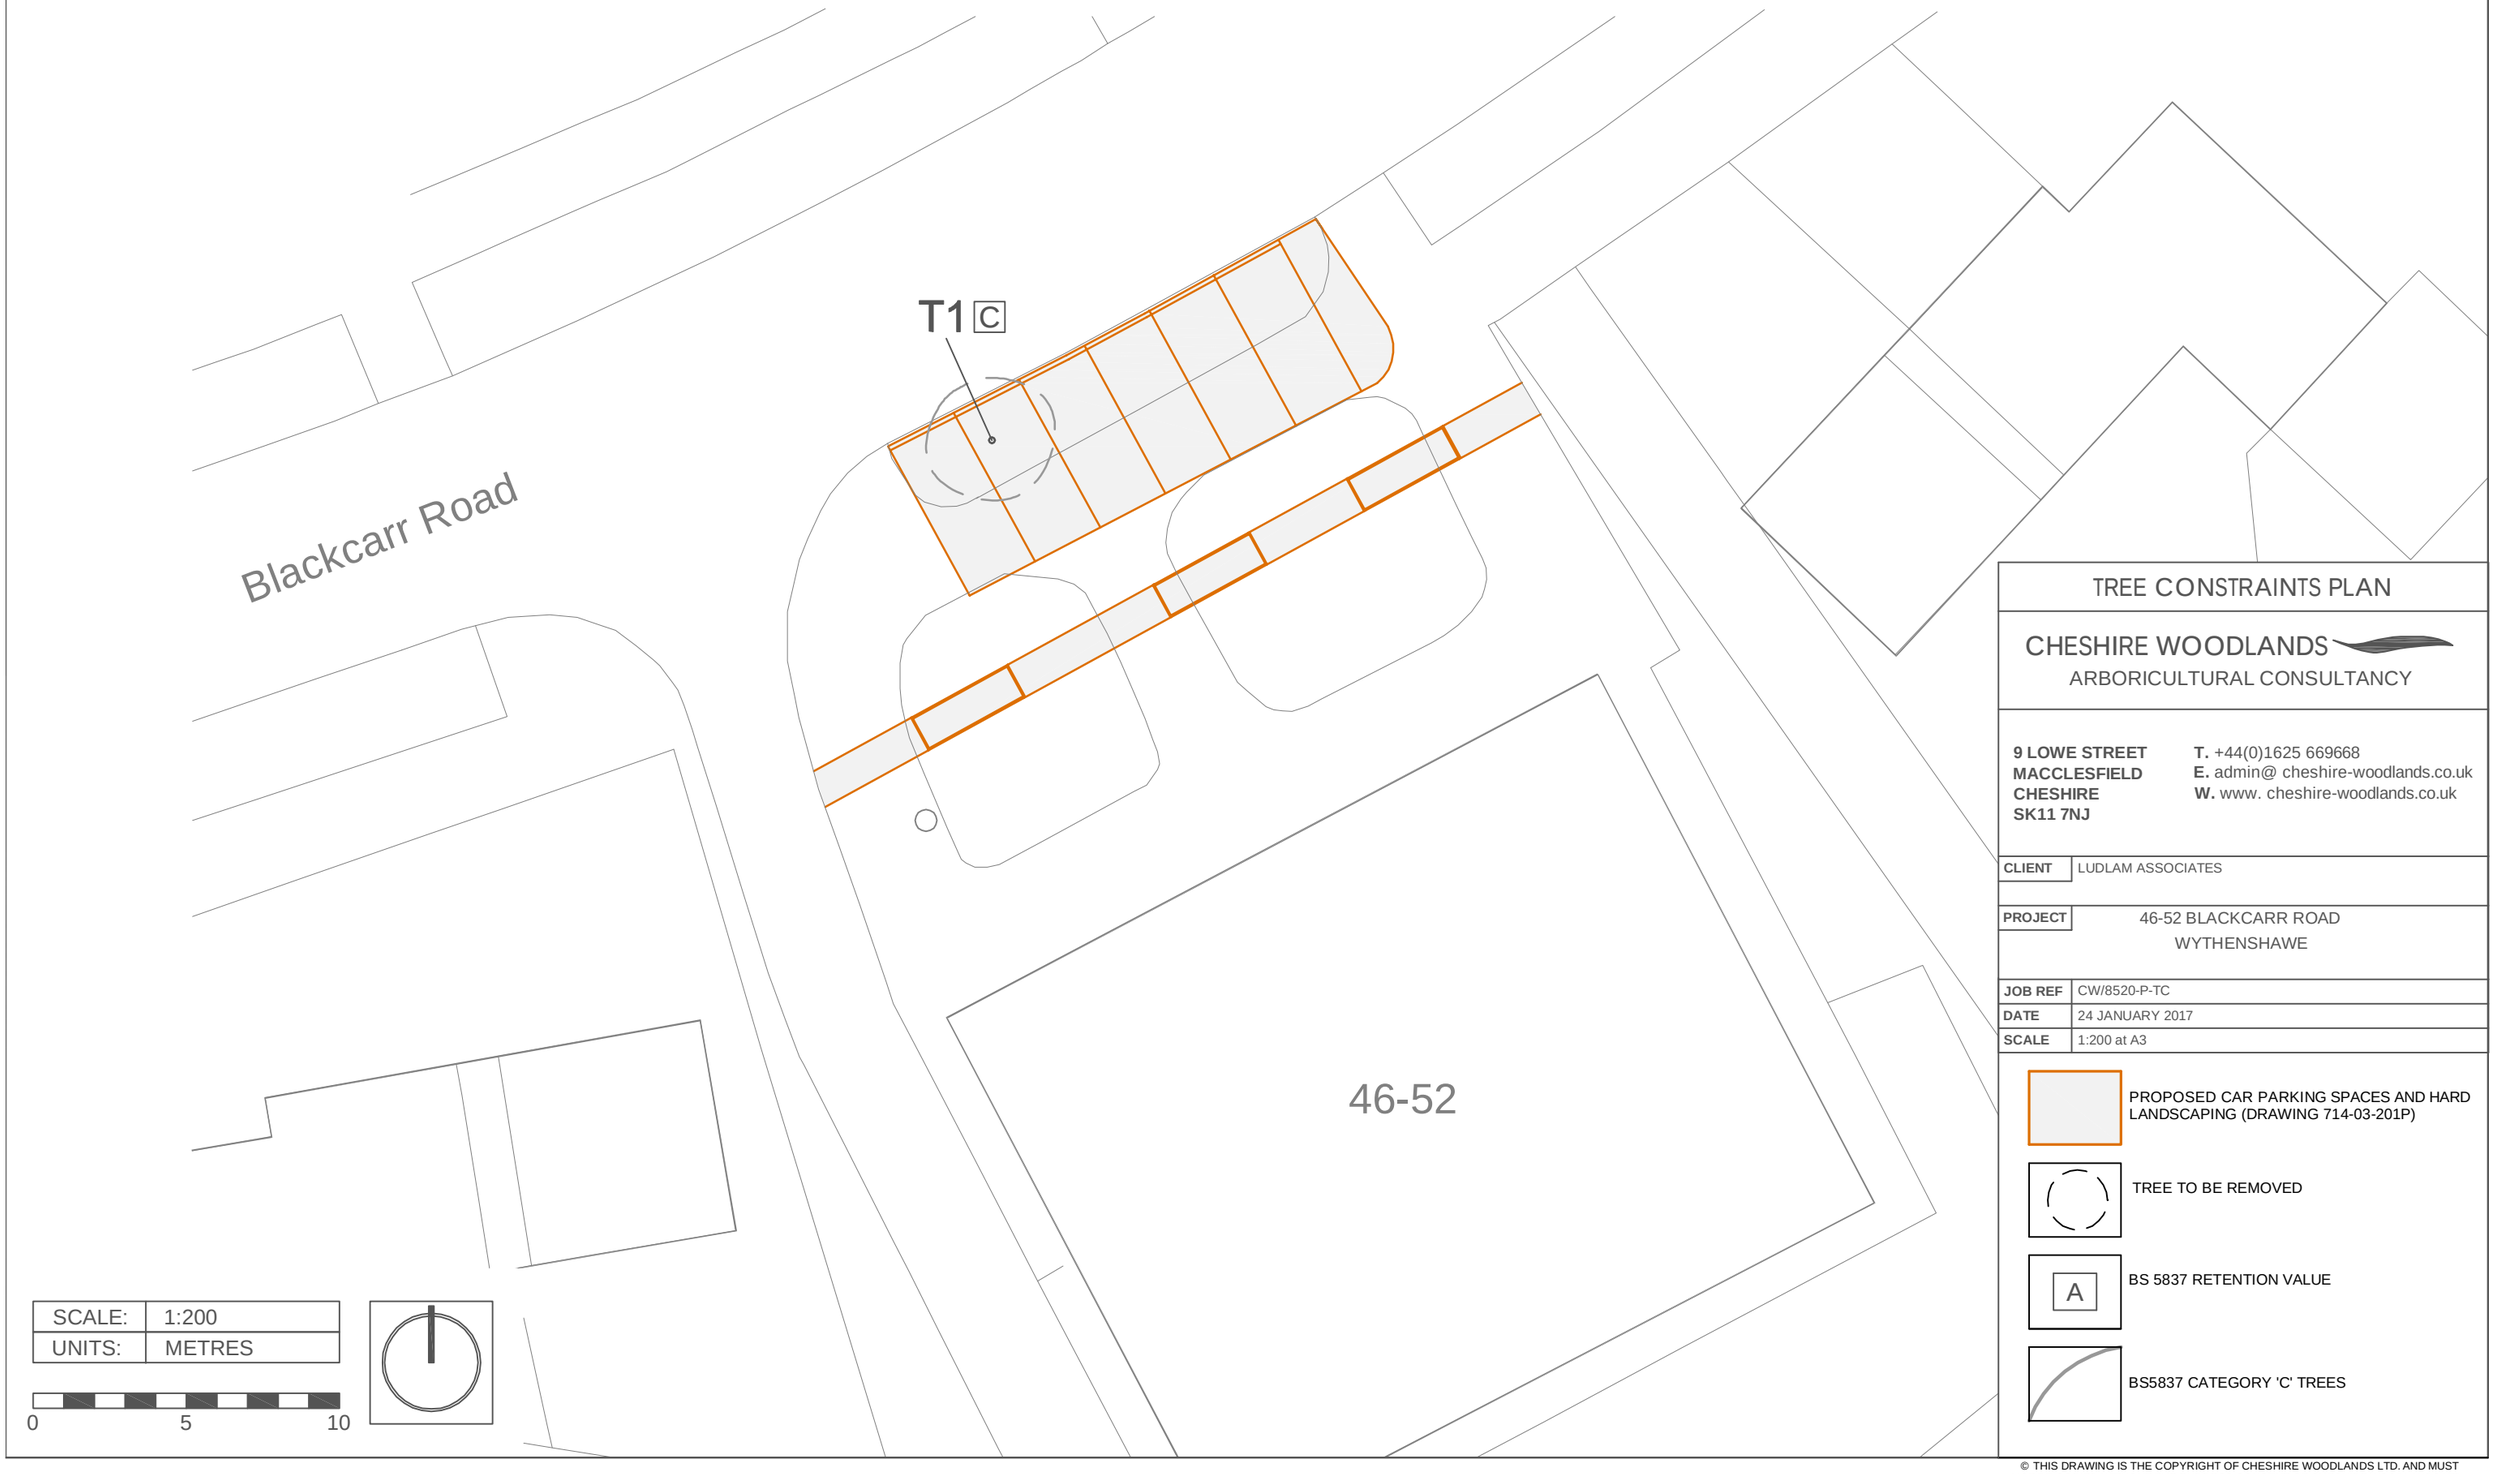

TREE CONSTRAINTS PLAN

CHESHIRE WOODLANDS
ARBORICULTURAL CONSULTANCY

9 LOWE STREET
MACCLESFIELD
CHESHIRE
SK11 7NJ

T. +44(0)1625 669668
E. admin@ cheshire-woodlands.co.uk
W. www. cheshire-woodlands.co.uk

CLIENT	LUDLAM ASSOCIATES
PROJECT	46-52 BLACKCARR ROAD WYTHENSHAWE
JOB REF	CW/8520-P-TC
DATE	24 JANUARY 2017
SCALE	1:200 at A3

PROPOSED CAR PARKING SPACES AND HARD LANDSCAPING (DRAWING 714-03-201P)

TREE TO BE REMOVED

A — BS 5837 RETENTION VALUE

BS5837 CATEGORY 'C' TREES

© THIS DRAWING IS THE COPYRIGHT OF CHESHIRE WOODLANDS LTD. AND MUST NOT BE COPIED WITHOUT THE EXPRESS CONSENT OF CHESHIRE WOODLANDS LTD