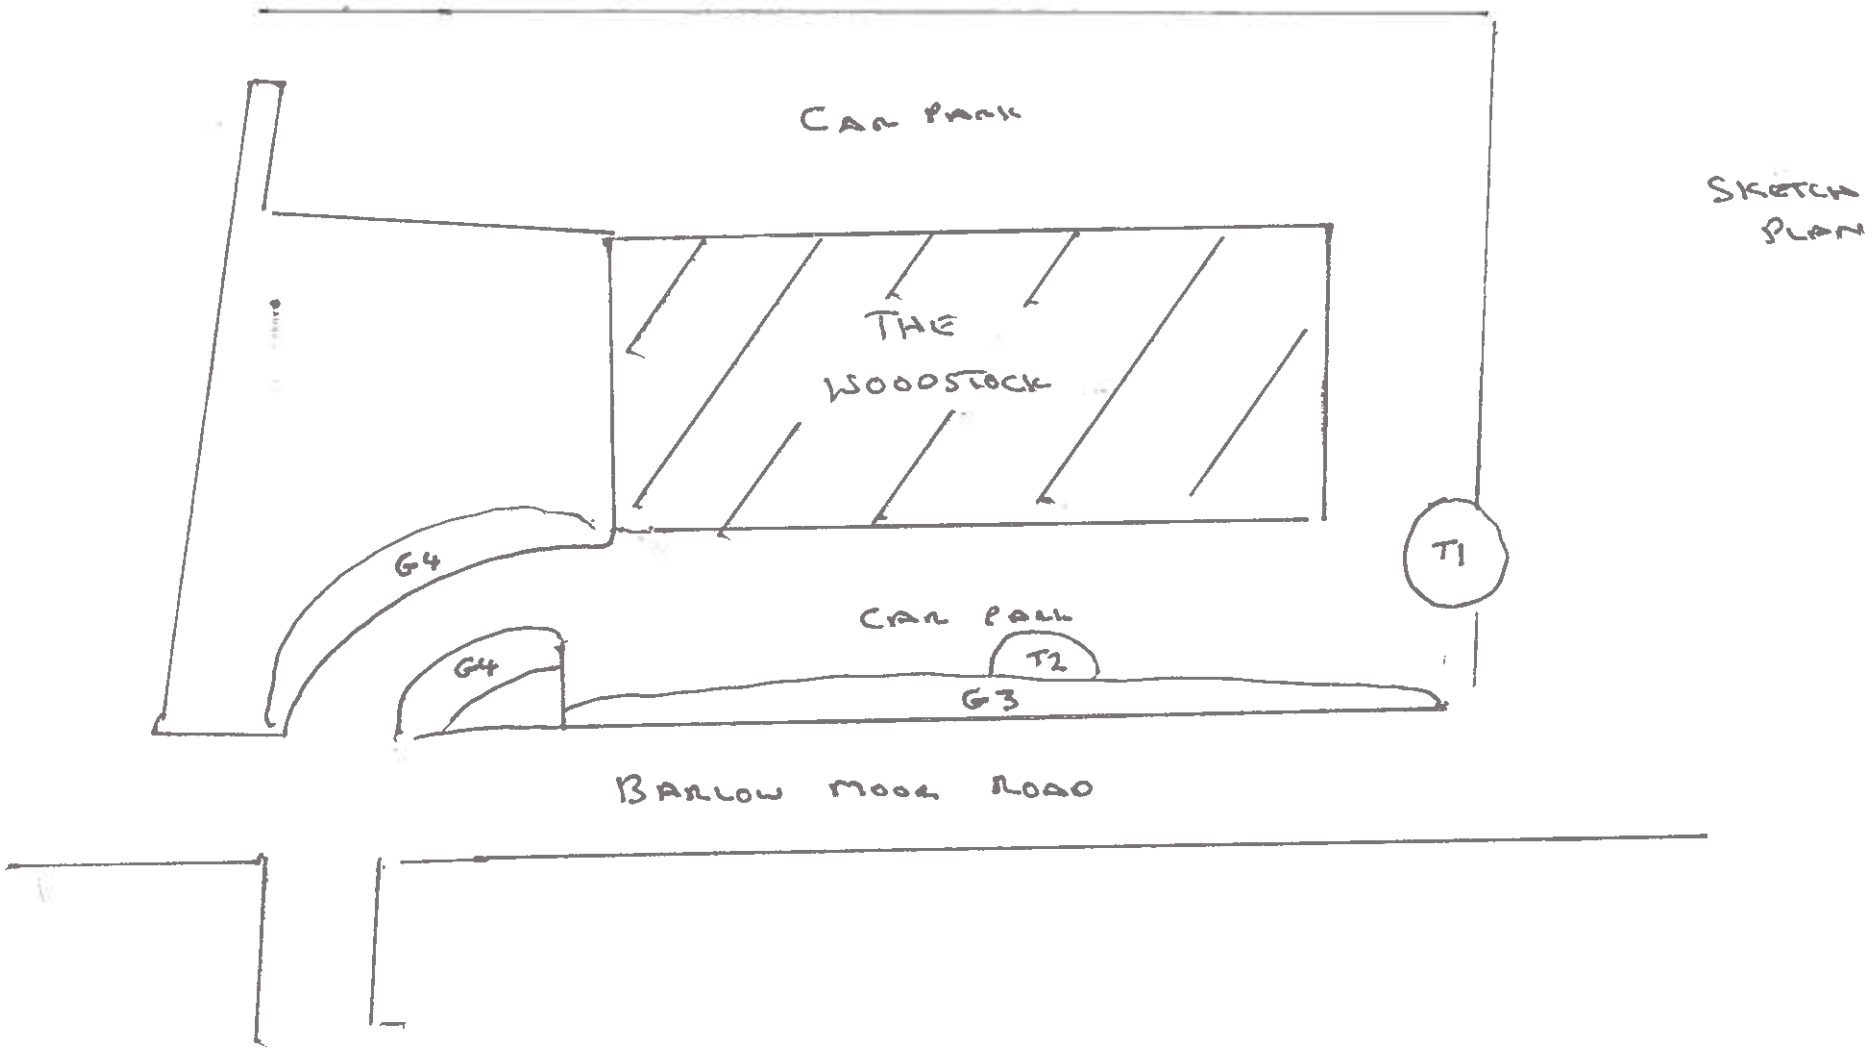
CAR PARK
THE WOODSTOCK
G4
T1
CAR PARK
G4
T2
G3
BARLOW MOOR ROAD

SKETCH PLAN