



ELEVATION A

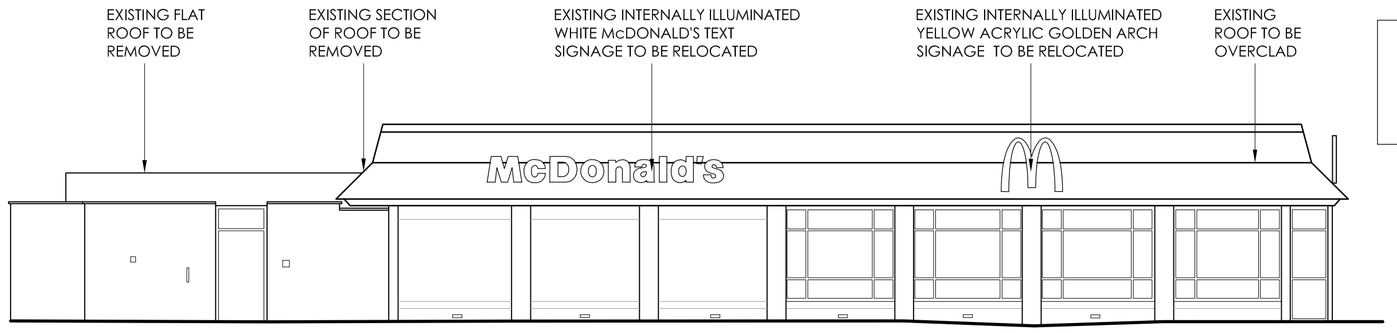


ELEVATION B

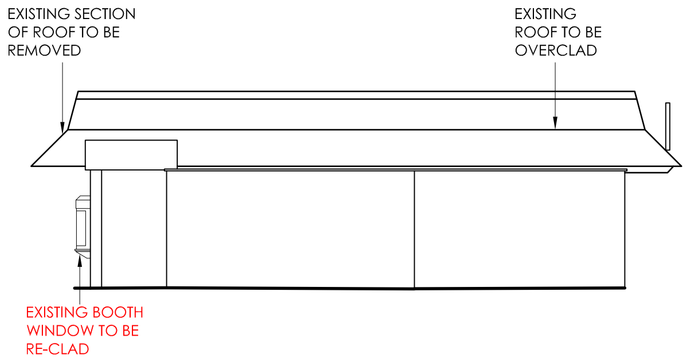


ELEVATION C




ELEVATION D

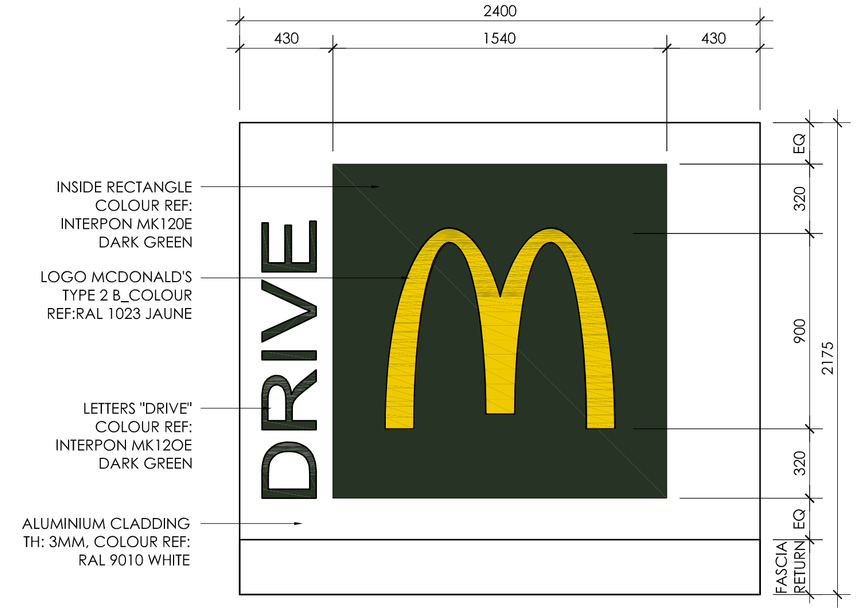


CANOPY DETAIL 1:20

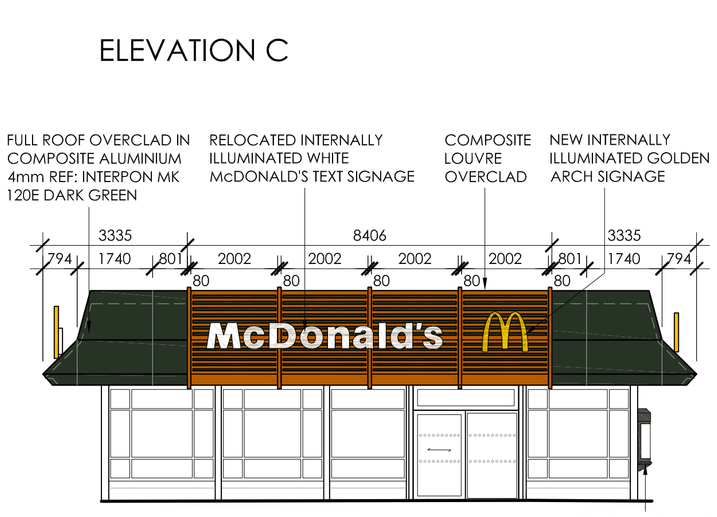


ELEVATION A

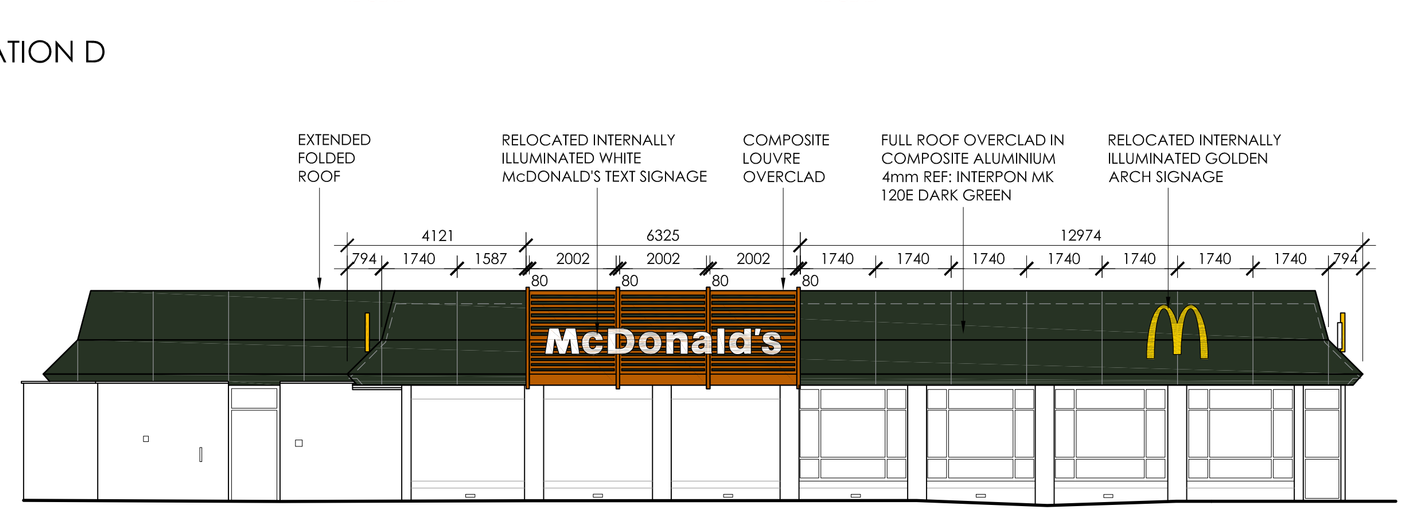


ELEVATION B

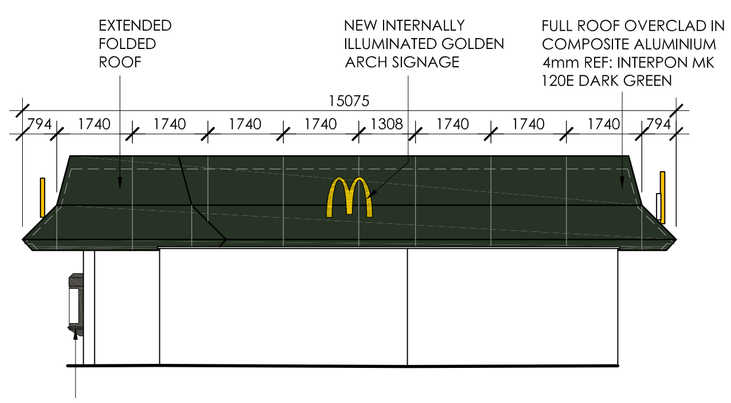


ELEVATION C

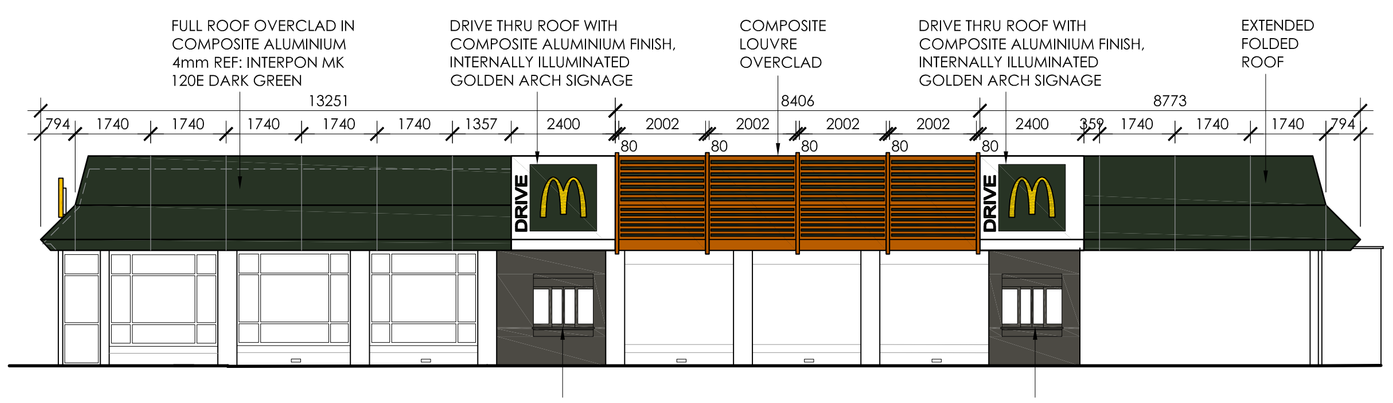

ELEVATION D

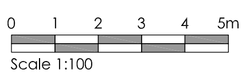

EXISTING & PROPOSED ELEVATIONS 1:100

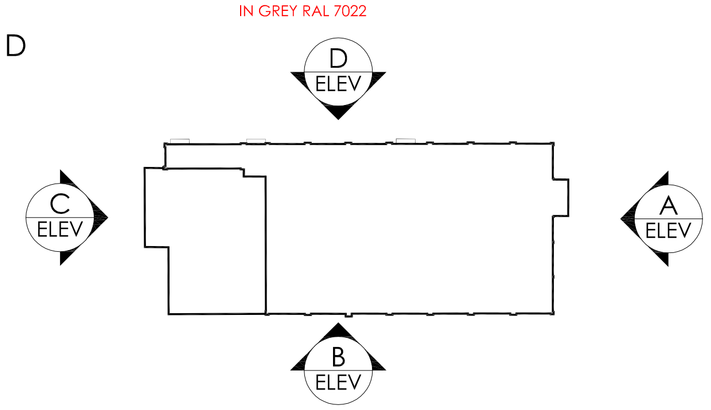

PLAN - NTS


NOTE:
ADDITIONAL STEELWORK WILL BE REQUIRED TO CHANGE FROM MONO-PITCH ROOF TO HIP LINE.

NOTES

- All dimensions and levels are to be checked on site.
- Any discrepancies are to be reported to the architect before any work commences.
- This drawing shall not be scaled to ascertain any dimensions. Work to figured dims only.
- This drawing shall not be reproduced without express written permission from AEW.
- Title overlay drawings and ownership boundaries are produced using all reasonable endeavours. AEW cannot be responsible for the accuracy or scale discrepancy of base plans supplied to them.
- All works are to be undertaken in accordance with Building Regulations and the latest British Standards.
- All proprietary materials and products are to be used strictly in accordance with the manufacturers recommendations.

DESIGN HAZARD IDENTIFICATION

- No significant Hazards have been identified in this drawing

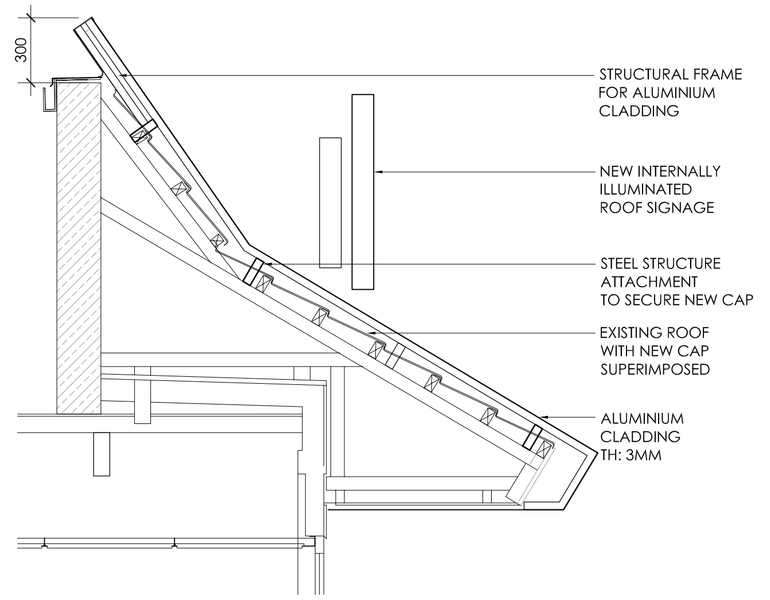

TYPICAL SECTION DETAIL
1:20

BUILDING FINISHES

DESCRIPTION	EXISTING	PROPOSED		
WALLS	BRICK	AS EXISTING		
ROOF	SLATE	COMPOSITE LOUVRE OVERCLAD IN ALUMINIUM REYNOBOND 4mm DG5000 TEINTE BOIS D.8103.MR REVERSE REYNOBOND CLAY BROWN A8103S FINISH DG5000	DRIVE THRU ROOF WITH DRIVE SIGNAGE PAINTED ON COMPOSITE ALUMINIUM FINISH WITH INTERNALLY ILLUMINATED GOLDEN ARCH SIGNAGE	FULL ROOF OVERCLAD IN COMPOSITE ALUMINIUM 4mm REF: INTERPON MK 120E DARK GREEN
WINDOW FRAMES	KHAKI GREEN	WINDOW FRAMES TO BE RE-SPRAYED		
SOFFIT & FASCIAS	KHAKI GREEN	AS EXISTING		
DOORS	PPC ALU KHAKI GREEN	AS EXISTING		
BOOTH WINDOWS (inc surrounds)	FRAMES DECORATED KHAKI GREEN & SURROUNDS OVER CLAD IN TIMBER EFFECT ALU.	RE-DECORATED IN GREY RAL 7022		

PLANNING

REV	Date	Drawn by: -	Checked by: -
A	12.10.16	PMR	DP

BOOTH WINDOWS RE-DECORATED

Status: Purpose of Issue
For Information

drawing stage

client
McDonald's Restaurant's Ltd

project / store
DEBDALE PARK, 21 WALL WAY,
MANCHESTER, M18 7WY 0716

drawing title
EXISTING & PROPOSED ELEVATIONS

date 27.09.16 drawn PMR
scale@A1 1:100 checked DP

Rev: A
JOB No: 6914_AEW_0716_0005

AEW ARCHITECTS AND DESIGNERS LTD
THE ZENITH BUILDING, SPRING GARDENS
MANCHESTER M2 1AB TEL: 0161 214 6270 FAX: 0161 214 6271