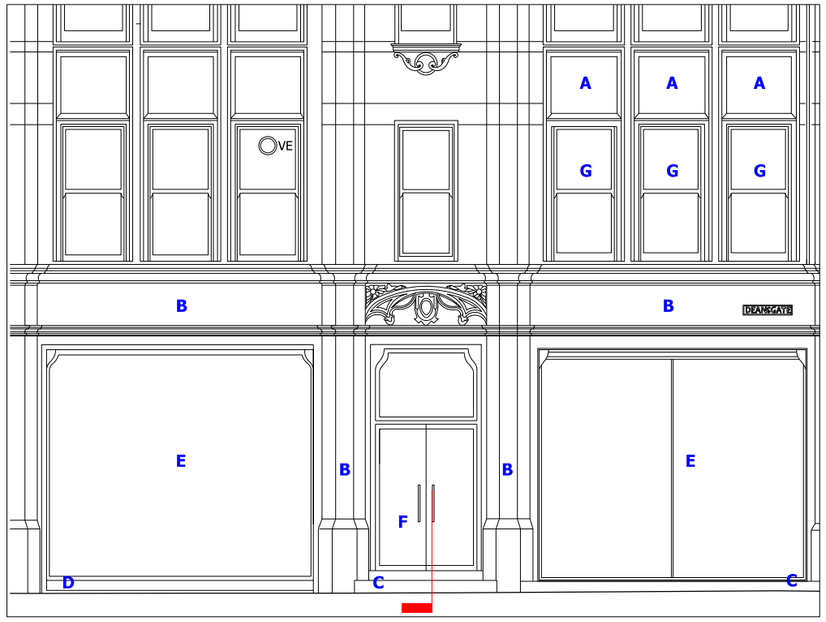

Existing Elevation (Deansgate) 1:100

KEY:

A existing brickwork
B existing stonework
C existing granite plinth/ steps
D stainless steel trim
E existing shopfront glazing in metal frame
F existing frameless glass door/s
G existing timber sash window in timber frame
H existing roller shutter
I existing signage panel

FOR PROPOSED FACADE DETAIL SECTION A-A REFER TO DRAWING al(05)024

THIS DRAWING TO BE READ IN CONJUNCTION WITH:
EXISTING ELEVATIONS - al(05)006-009
PROPOSED ELEVATIONS - al(05)016-018

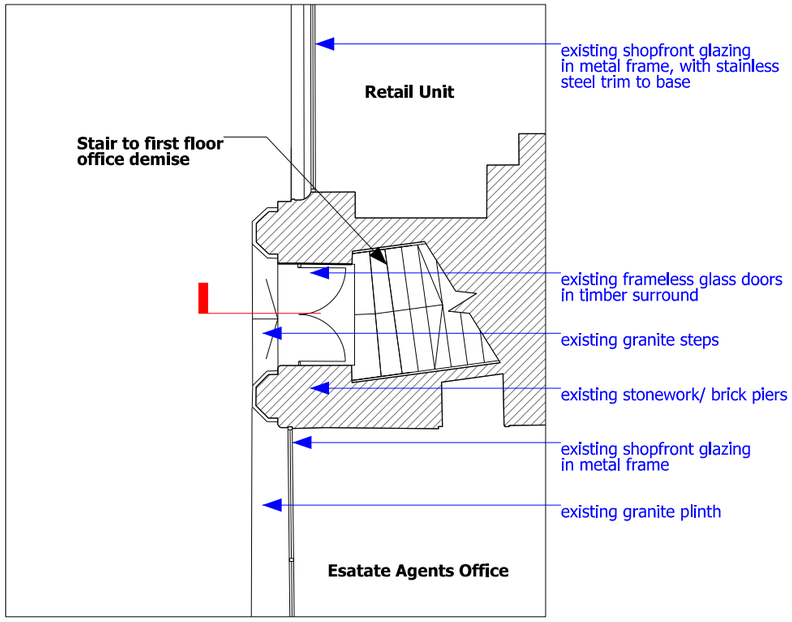

Existing Plan 1:100



Photograph of Existing Facade

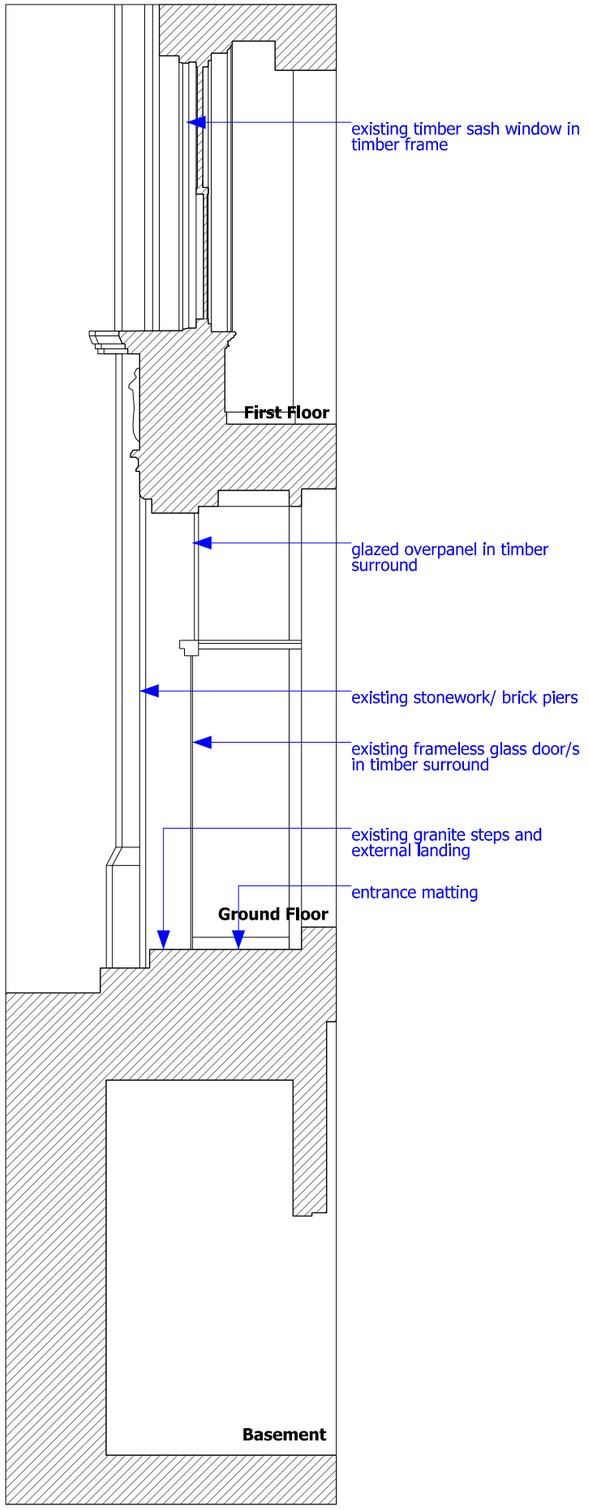

Existing Detail Section 1:50

bridge architects

address 14 Old Mill Street, Manchester, M4 6DZ **phone** 0161 879 2828 **web** www.bridgearchitects.com
directors Russell Bridge RIBA ARB Victoria Kirkpatrick ARB **company #** 07793934 **email** info@bridgearchitects.com

revision notes

project South Central, Manchester
client Bruntwood
job no. 0196
drawing no. al(05)021

drawing title Facade Detail Section B-B as Existing
drawing scale 1:50, 1:100 @ A3
drawing created January 2017
drawing rev -

PLANNING

bridge architects

Do not scale from this drawing - use figured dimensions only.
This design and drawing is the copyright of bridge architects ltd and may not be reproduced in any form without prior written consent.
Issue of the drawing does not impart any real or implied copyright licence.