




ELEVATION A

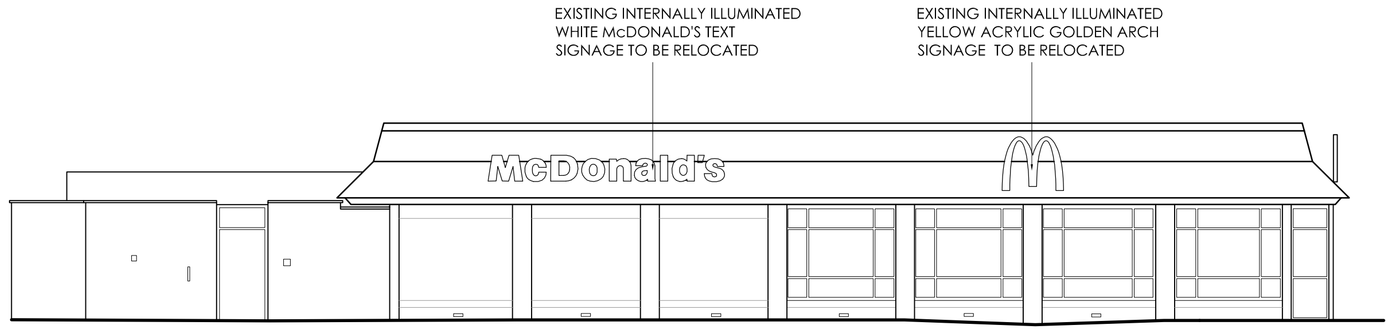

ELEVATION B

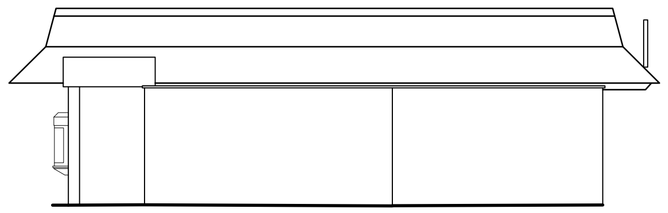

ELEVATION C

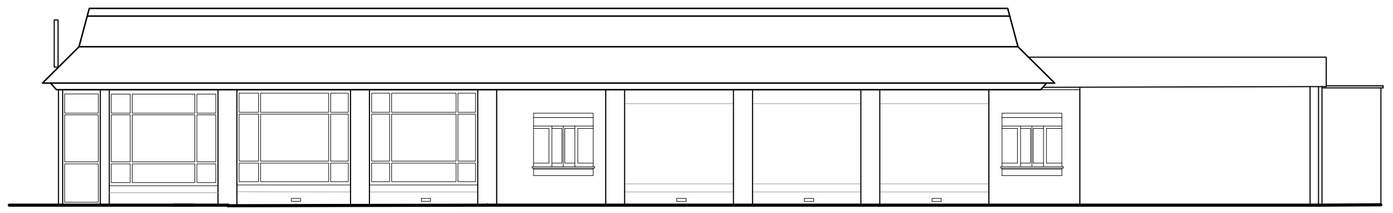


ELEVATION D

NOTES

- All dimensions and levels are to be checked on site.
- Any discrepancies are to be reported to the architect before any work commences.
- This drawing shall not be scaled to ascertain any dimensions. Work to figured dims only.
- This drawing shall not be reproduced without express written permission from AEW.
- Title overlay drawings and ownership boundaries are produced using all reasonable endeavours. AEW cannot be responsible for the accuracy or scale discrepancy of base plans supplied to them.
- All works are to be undertaken in accordance with Building Regulations and the latest British Standards.
- All proprietary materials and products are to be used strictly in accordance with the manufacturers recommendations.


DESIGN HAZARD IDENTIFICATION

- No significant Hazards have been identified in this drawing

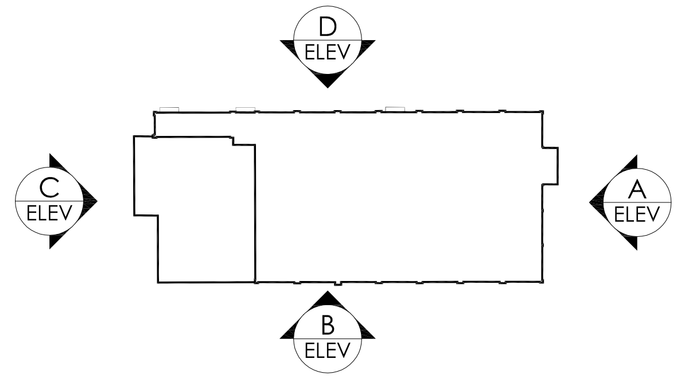





ELEVATION A

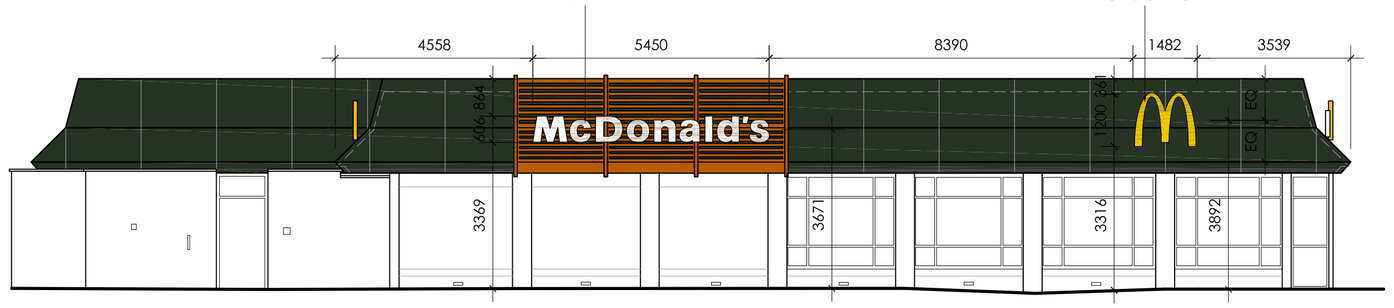

ELEVATION B

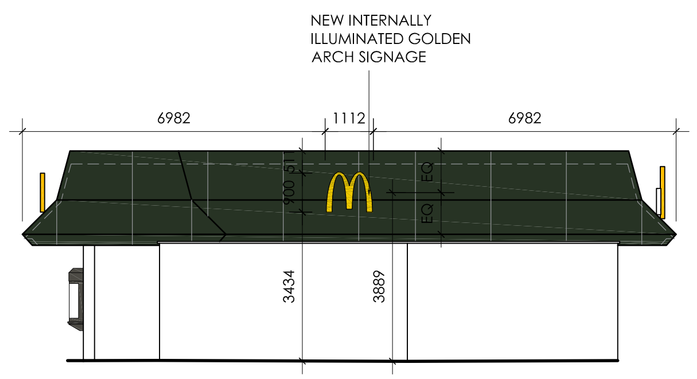

ELEVATION C

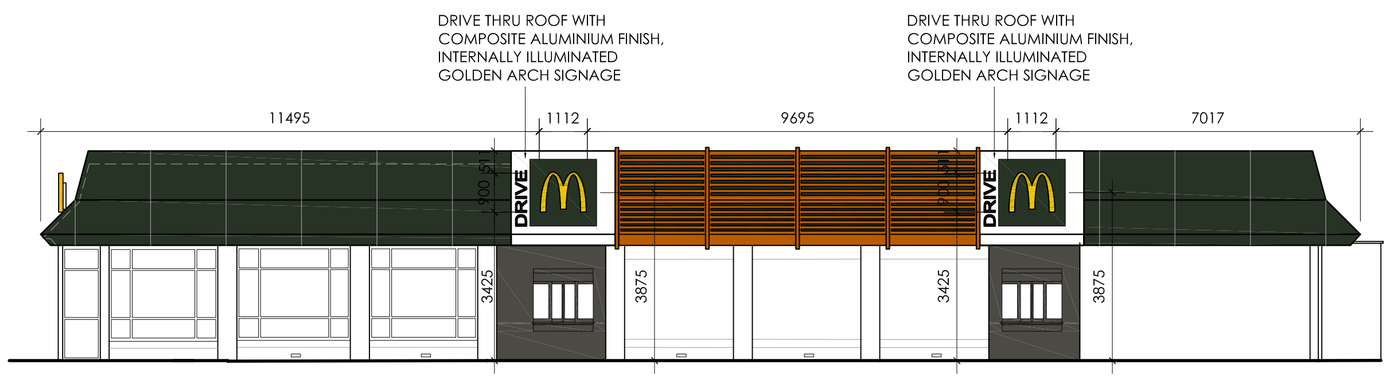

ELEVATION D

0 1 2 3 4 5m

Scale 1:100

EXISTING & PROPOSED ADVERT ELEVATIONS 1:100

SITE SIGNAGE SCHEDULE								
ADVERT REF	QTY	SIZE (mm)	MATERIALS	COLOUR	HEIGHT (mm) ABOVE GROUND	EXTENT (mm) OF PROJECTION	HEIGHT (mm) OF TEXT	ILLUMINATION
Sign 5	2 (Existing relocated)	5450W x 1000 x 606H	White acrylic "McDonald's" text roof mounted signage.	White	Refer to Elevations	N/A	606	(STATIC - Max. 600cd/m²)
Sign 19	4 (New)	1112W x 100D x 900H	Yellow acrylic "Golden Arch" symbol roof mounted signage with option of the background color.	Yellow	Refer to Elevations	N/A	900	(STATIC - Max. 600cd/m²)
Sign 6	1 (Existing relocated)	1482W x 100D x 1200H	Yellow acrylic "Golden Arch" symbol roof mounted signage with option of the background colour.	Yellow	Refer to Elevations	N/A	1200	(STATIC - Max. 600cd/m²)

PLANNING

REV	Date	Drawn by: -	Checked by: -
A	12.10.16	PMR	DP

BOOTH WINDOWS RE-DECORATED

Status: Purpose of Issue

For Information

drawing stage

client

McDonald's Restaurant's Ltd

project

DEBDALE PARK, 21 WALL WAY,
MANCHESTER, M18 7WY 0716

store

drawing title

EXISTING & PROPOSED ADVERT ELEVATIONS

date 27.09.16 drawn PMR

scale@A1 1:100 checked DP

Rev A

job No **6914_AEW_0716_0009**

AEW ARCHITECTS AND DESIGNERS LTD
THE ZENITH BUILDING, SPRINGGARDENS
MANCHESTER M2 1AB T0161 2144270 F0161 2144271