
A1

Copyright of this drawing is vested in the Architect and it must not be copied or reproduced without consent. Figured dimensions only are to be taken from this drawing. All contractors must visit the site and be responsible for taking and checking all dimensions relative to their work. Weedon Partnership to be advised of any variation between drawings and site conditions.
DO NOT SCALE OFF THIS DRAWING ..... IF IN DOUBT ASK

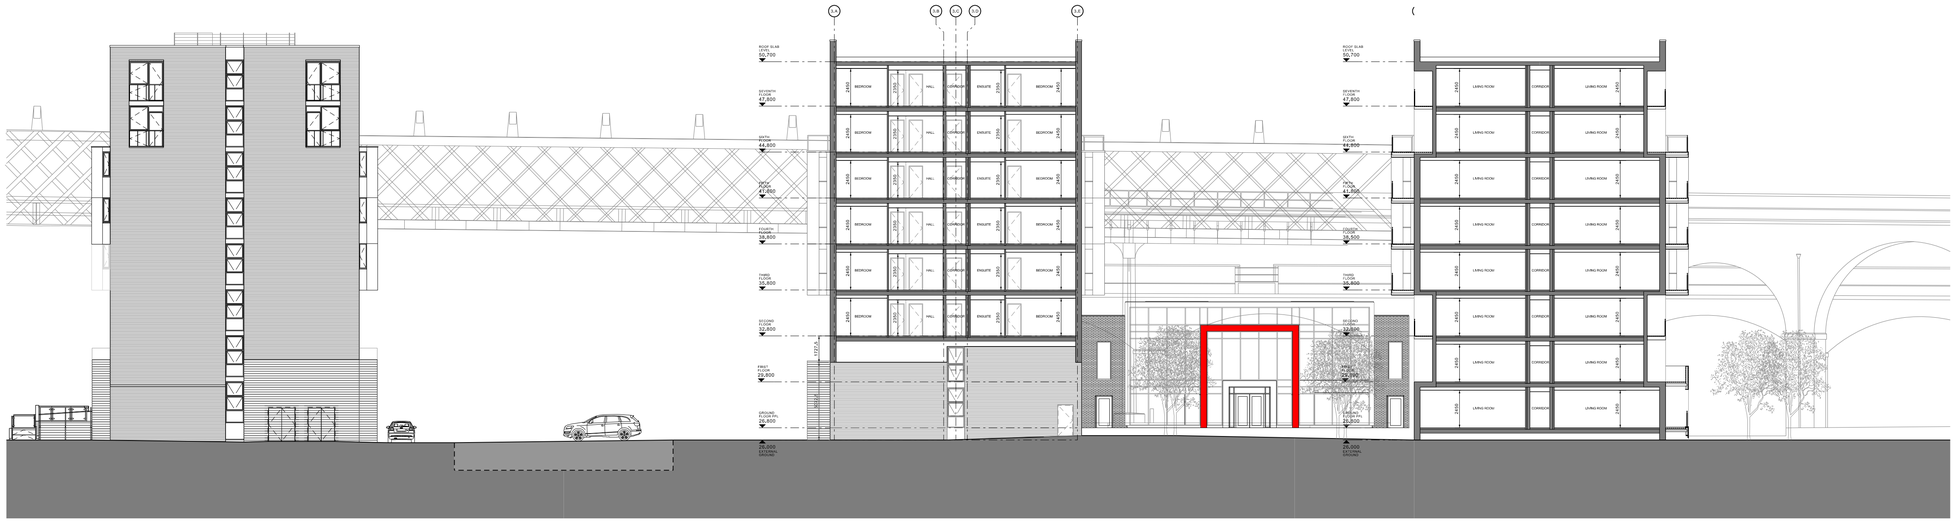

PW - BLOCK 2 (Complete) | Bridgewater Canal Basin | PW - BLOCK 3 (Proposed) | PRS Link (Proposed) | PW - BLOCK 4 (Proposed)


P1155.01 Site Section A-A - Block 3/4 looking towards viaducts - 1:200 @ A1



16042 P1155.03 Visualisation 01
Looking south west from New Elm Rd towards the viaducts



16042 P1155.04 Visualisation 02
Looking south at the PRS Link Building between the two proposed apartment blocks

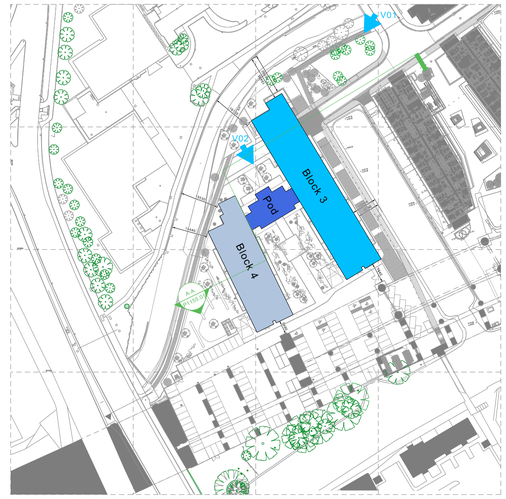

P1155.02 Site Section Location Plan - 1:1250 @A1

Rev	Drawn	Date	Comment
–	DV	15.12.2016	PLANNING ISSUE
-A	SP	06.01.2017	Image updated to reflect reduced entrance canopy
-B	SP	10.01.2017	Visualisations 01 & 02 updated to reflect client comment

WEEDON architects
Harry's Yard
176+178 Newhall St
Birmingham B3 1SJ
T: 0121 454 4171
F: 0121 455 9152
www.weedonarchitects.co.uk

POTATO WHARF - BLOCKS 3 & 4
SITE SECTION A-A & VISUALS
GENERAL ARRANGEMENT BLOCK 3 & 4

Drawn DV Date DEC 2016 PLANNING
Checked PC Scale 1:200 @ A1 16042 P1155-B

REF: PW3 & 4-WA-DRG-05-1155