Materials:


Roof:
- Mid-grey standing seam composite metal roof (specification to Local Authority approval).
- Single ply flat roof membrane (Rubberall EPDM or similar to Local Authority approval).
- Dark grey pressed metal cladding to dormers (specification to Local Authority approval).

Walls:
- Brickwork, red (specification to Local Authority approval).
- Glazed curtain wall system to ground floor retail facade (specification to Local Authority approval).
- Dark grey plastic wood composite cladding system to core areas (specification to Local Authority approval).


Fenestration:
- Dark grey polyester powder coated aluminium frames (double glazed).
- Dark grey polyester powder coated aluminium curtain walling (double glazed).

Doors:
- Dark grey polyester powder coated steel escape doors.

Canopy:
- Dark grey polyester powder coated metal feature canopy.

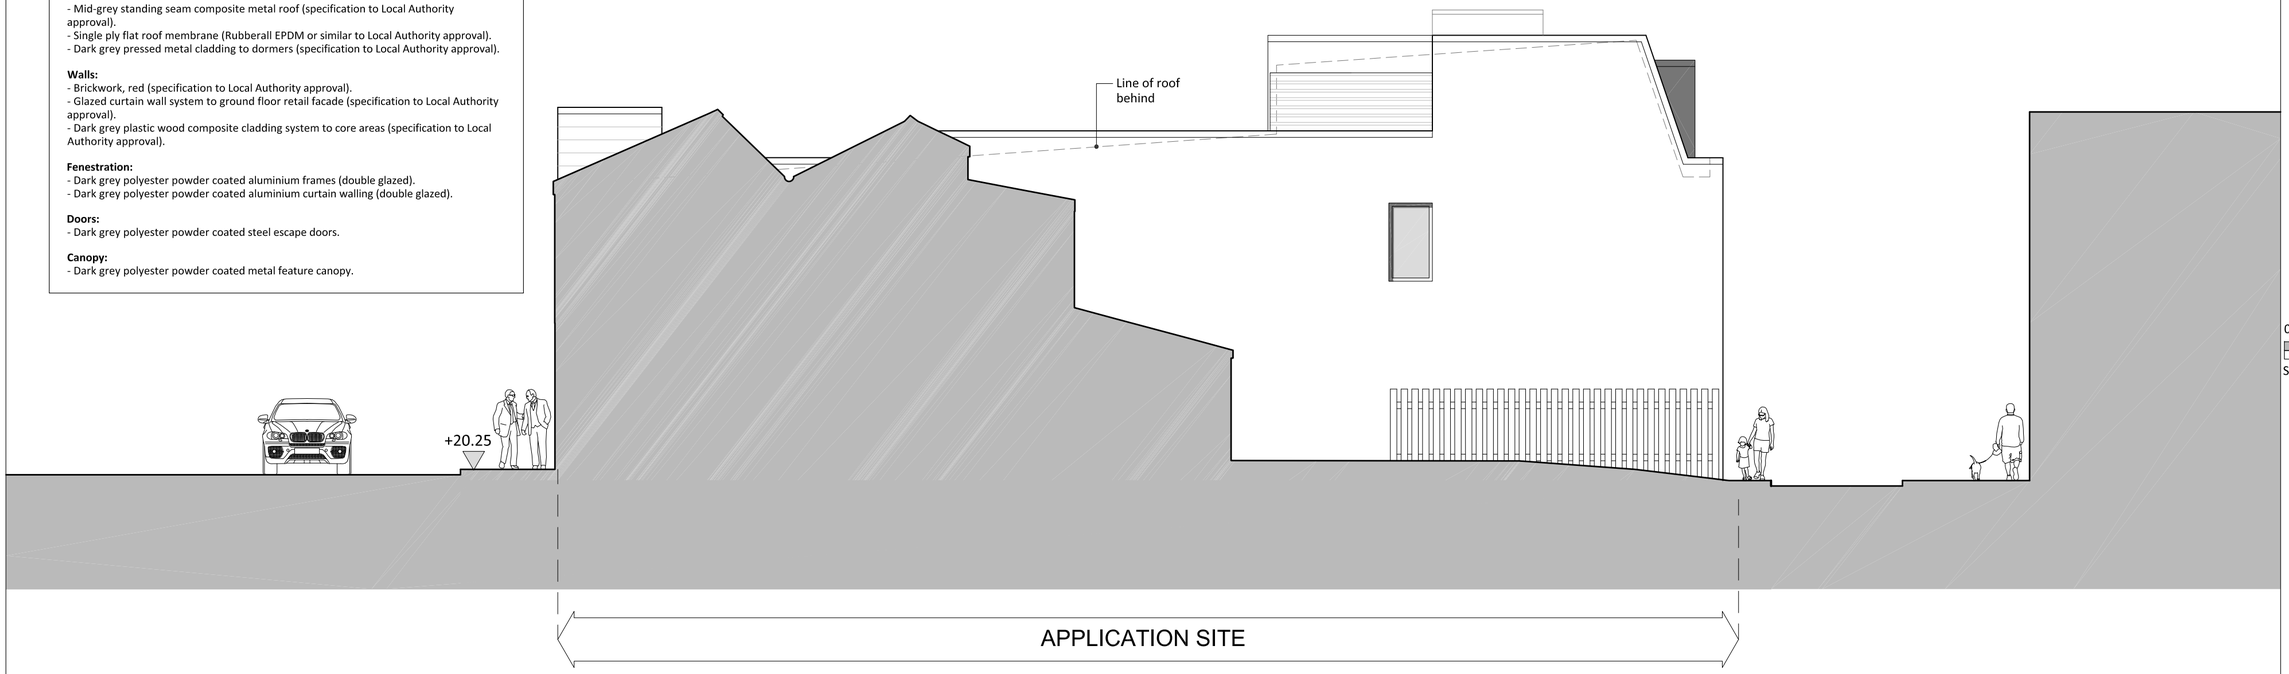

NORTH ELEVATION (SIDE)

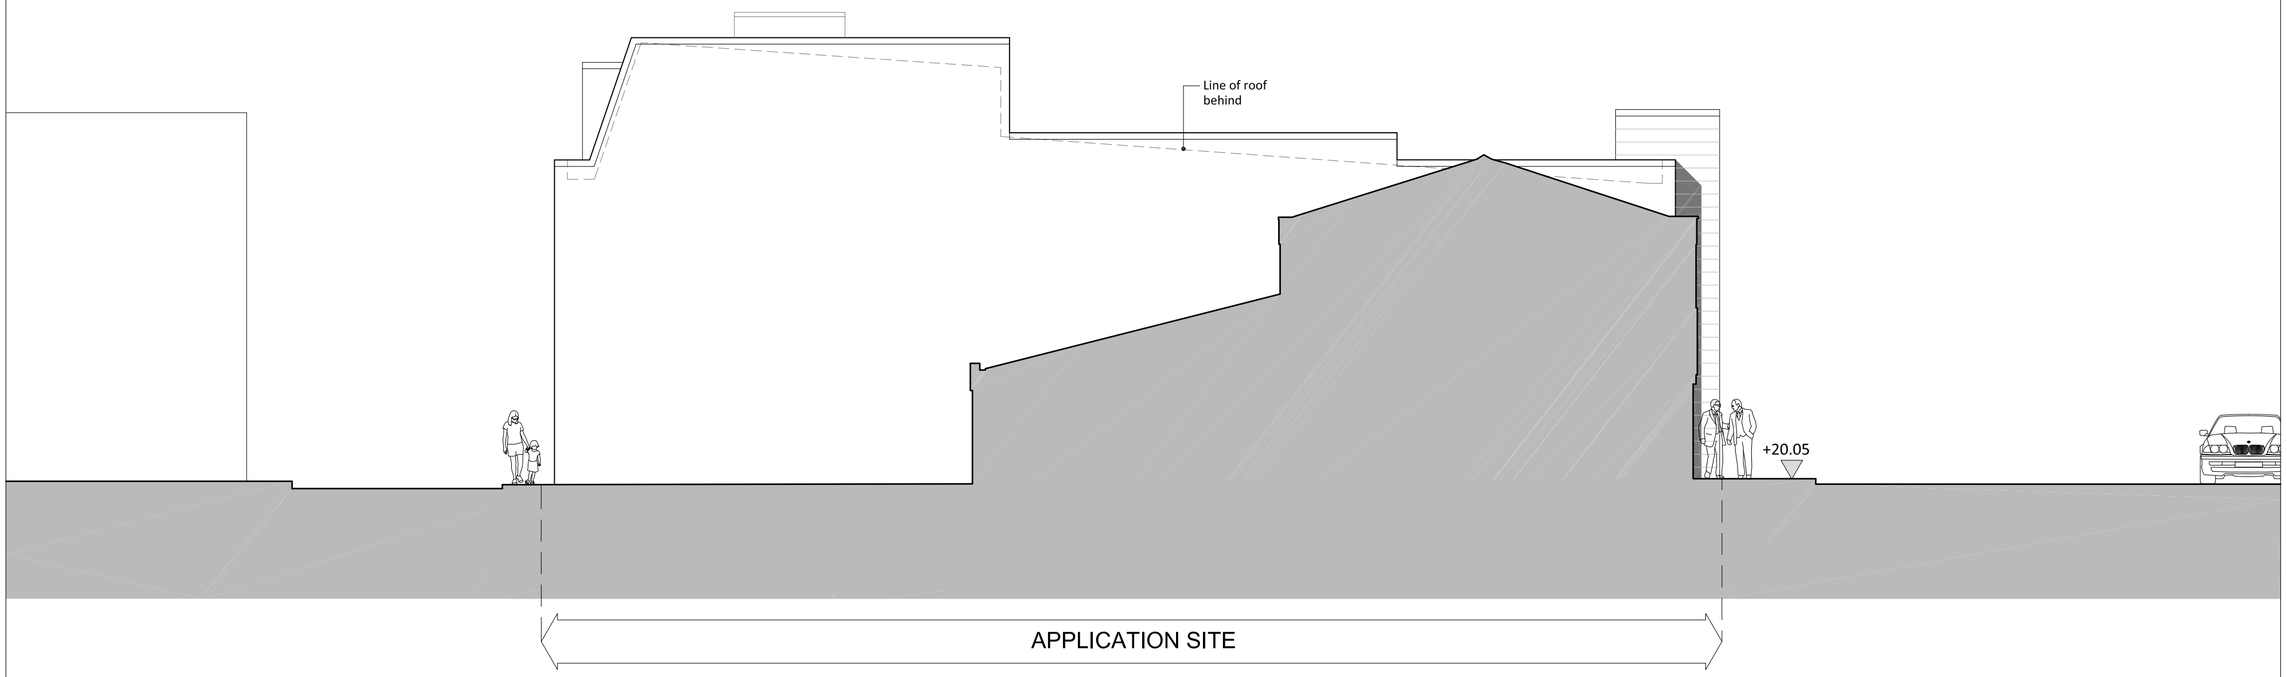

SOUTH ELEVATION (SIDE)

Note:

This drawing should not be scaled unless for planning application purposes. Work to figured dimensions only.

All dimensions and levels to be checked on site.

Land registry title and ownership boundaries are produced by Studio KMA using all reasonable endeavours. We cannot be held responsible for scale discrepancy of plans supplied to us.

Any discrepancies should be reported to Studio KMA at the address below.

This drawing should not be reproduced without written permission from Studio KMA.

Drawing Amendment:

rev	date	drawn	checked
-	16/12/16	CTW	AT

Initial Issue

0 1 2 3 4 5m

Scale 1:100 @ A2

Project Title

Longsight
Stockport Road

Drawing Title

Proposed Elevations
(North & South)

Project No.	Drawing No.
T551	P208
Date	Scale
16.12.2016	1:100 @ A2
Stage	Revision
Stage 3	-
Drawn By	Auth By
CTW	AT

Studio KMA Limited
The Design Studio
Valley Mills Millgate
Delph Oldham OL3 5DG
www.studiokma.co.uk