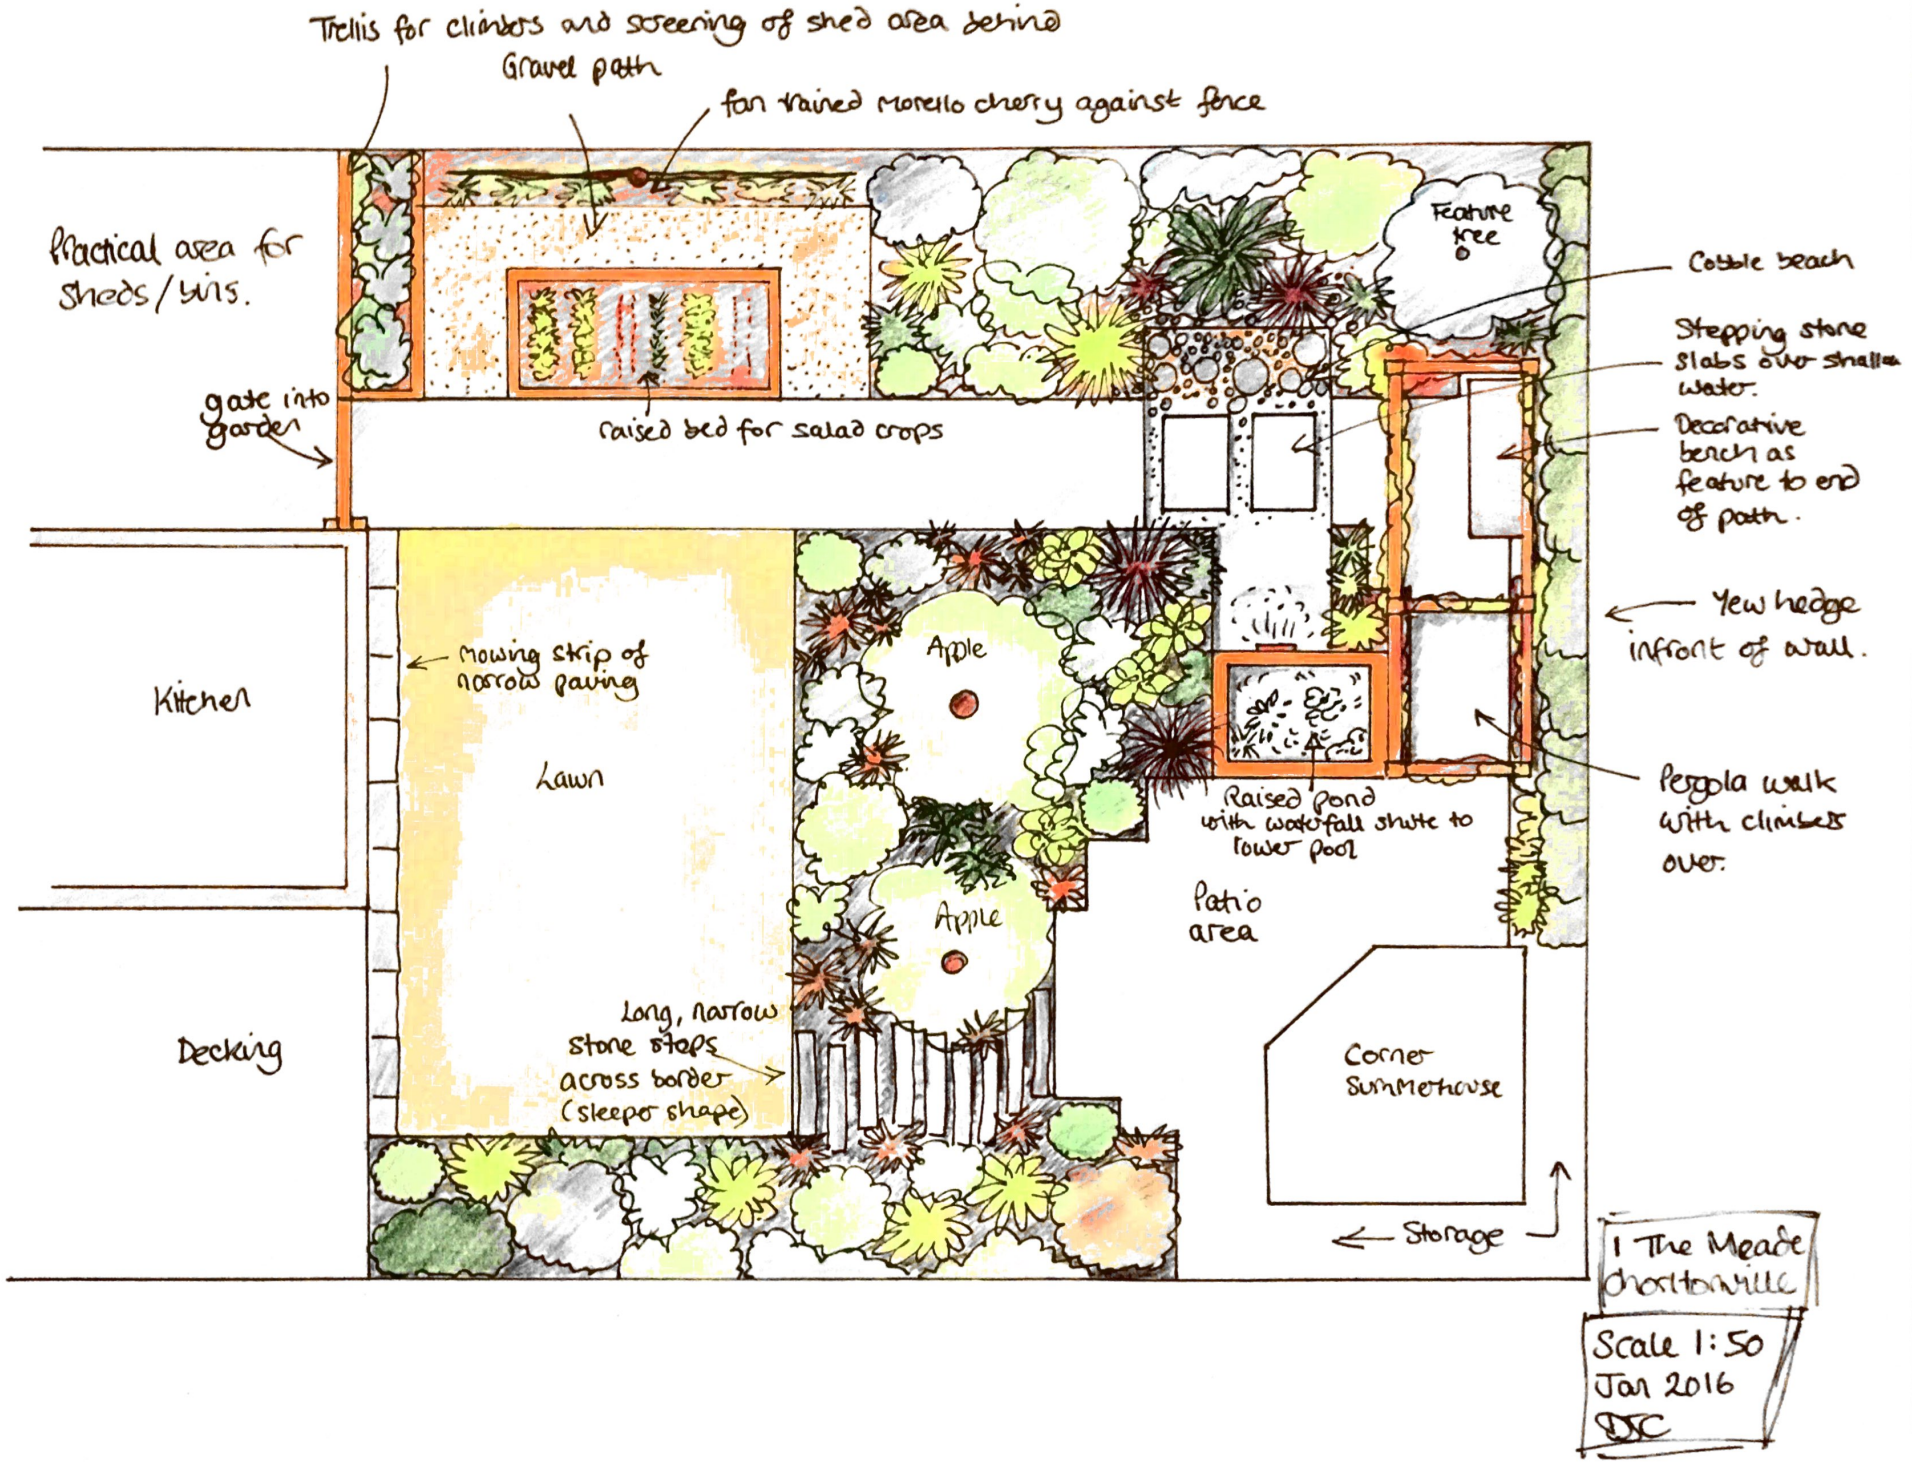
Trellis for climbers and screening of shed area behind
Gravel path
fan trained Morello cherry against fence
Practical area for sheds / bins.
Feature tree
Cobble beach
Stepping stone slabs over shallow water.
gate into garden
raised bed for salad crops
Decorative bench as feature to end of path.
Yew hedge infront of wall.
Kitchen
Mowing strip of narrow paving
Lawn
Apple
Raised pond with waterfall chute to lower pool
Pergola walk with climbers over.
Patio area
Apple
Long, narrow stone steps across border (sleeper shape)
Decking
Corner Summerhouse
Storage
1 The Meade Charlbonville
Scale 1:50
Jan 2016
DSC