
DRAWING NUMBER 064_105

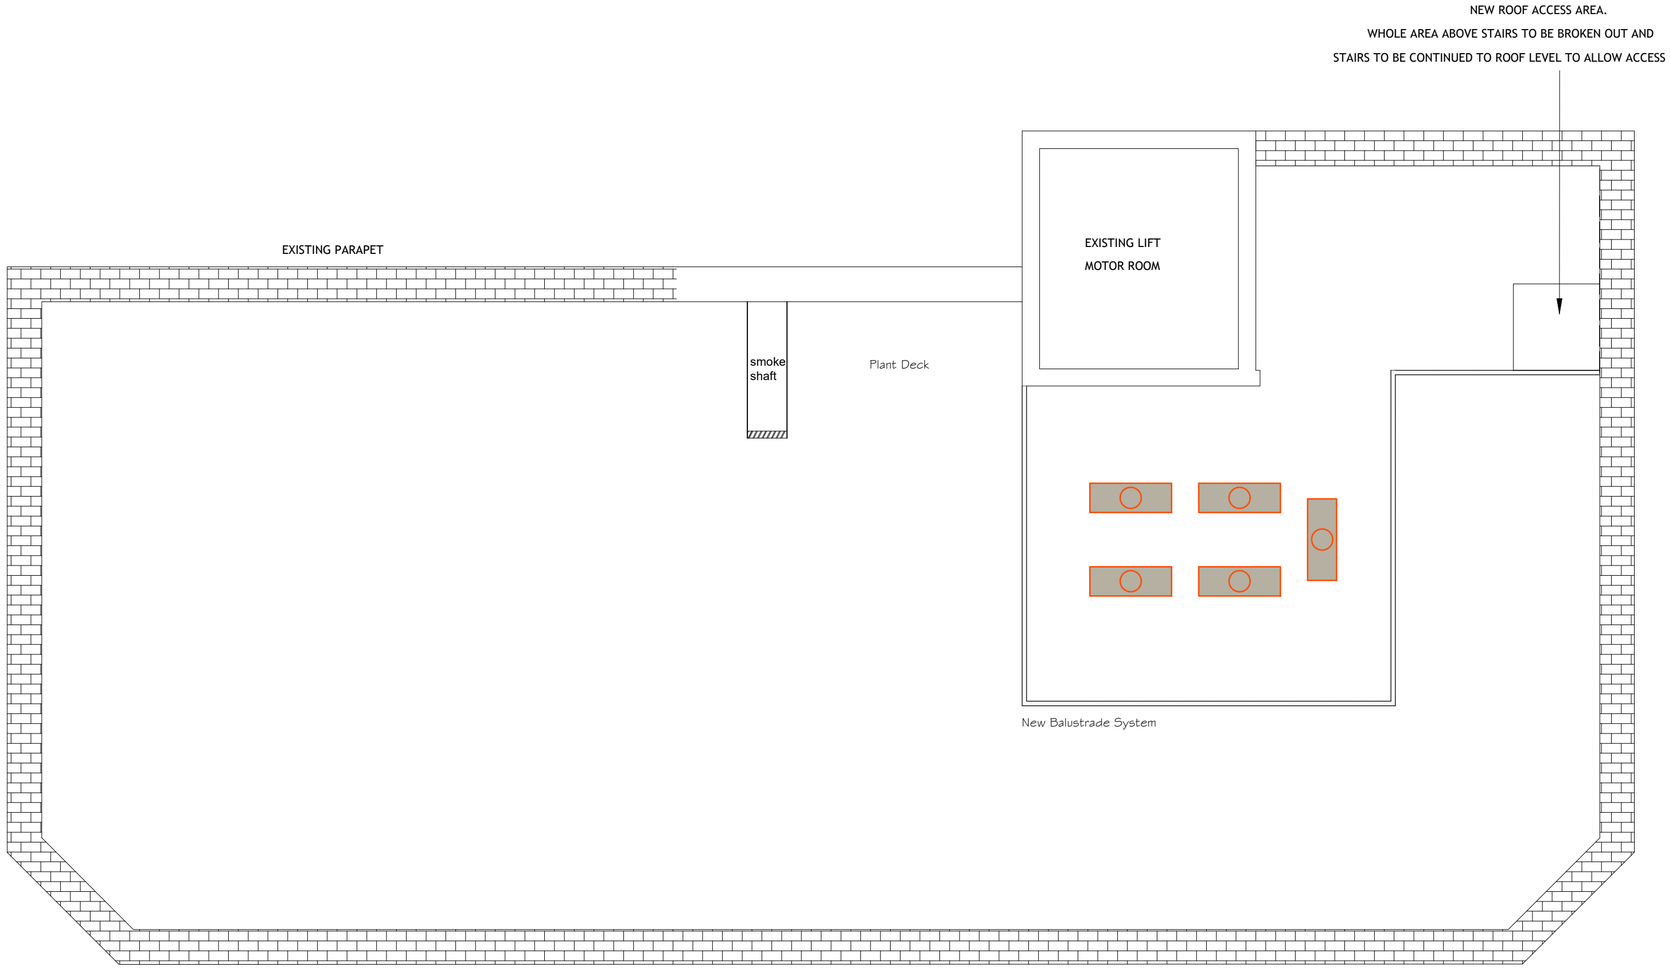

REFERENCE DRAWINGS

- 001 – SITE LOCATION PLAN
- ▶ 100 – EXISTING & PROPOSED PLANS
- 200 – EXISTING & PROPOSED SECTIONS & ELEVATIONS
- 300 – CEILING PLANS
- 400 – M&E PLANS
- 500 – DETAILS
- 600 – FIRE PLANS
- 700 – TYPES OF WALLS PLANS
- 800 – ACOUSTIC PLANS
- 900 – STRIP OUT PLANS

GENERAL NOTES

1. ALL DIMENSIONS ARE IN MILLIMETRES UNLESS OTHERWISE STATED
2. ALL LEVELS ARE IN METRES UNLESS OTHERWISE STATED
3. DIMENSIONS ARE NOT TO BE SCALED FROM THE DRAWING
4. ALL WORK TO BE CARRIED OUT IN ACCORDANCE WITH THE CURRENT EDITION OF THE BUILDING REGULATIONS 1991 (INCLUDING AMENDMENTS) AND ALL RELEVANT BRITISH STANDARDS/CODES OF PRACTICE
5. CONTRACTOR IS RESPONSIBLE FOR THE CORRECT SETTING OUT OF THE WORKS ON SITE, ALL DIMENSIONS TO BE CHECKED PRIOR TO FABRICATION OF MATERIALS
6. THIS DRAWING IS TO BE READ IN CONJUNCTION WITH ALL RELEVANT DRAWINGS AND SPECIFICATIONS

REV	DESCRIPTION	DATE	BY	CHCK	APRV
A	PLANNING	05.12.16	AP	LP	PJD

INTEGRAL
DESIGN and MANAGEMENT Ltd
Property Consultants
Project Managers
Designers
CDM Coordinators
Party Wall Surveyors

158 Derbyhulme Road
Derbyhulme
Manchester
M41 8BZ
Tel: 07725 058 777
DD: 0161 215 0555
Fax: 0161 215 0555
Email: paul@integral-dm.co.uk
Web: www.integral-dm.co.uk

DESIGNER

CLIENT

REFURBISHMENT OF BUILDING
PROJECT

HOULDSWORTH STREET
PROPOSED PLANS
ROOF PLAN

DRAWING TITLE

PLANNING
DRAWING STATUS

DRAWN	A PAVLIDES	CHECKED	L PERRY
APPROVED	P DAVIDSON	DATE	DEC 05

SCALE	DRAWING NUMBER	REV
1:50	006	A

(A2)

CAD REF: Z:\1. PROJECTS\SITES\BEECH HOLDINGS\HOULDSWORTH STREET\ARCHITECTURAL\DRAWINGS\CAD\CURRENT\100-DWG-064-PLANS.DWG, ALEXANDROS.PAVLIDES, 05.12.2016, 15:54:15