
NOTES

- All dimensions and levels are to be checked on site.
- Any discrepancies are to be reported to the architect before any work commences.
- This drawing shall not be scaled to ascertain any dimensions. Work to figured dims only.
- This drawing shall not be reproduced without express written permission from AEW.
- Title overlay drawings and ownership boundaries are produced using all reasonable endeavours. AEW cannot be responsible for the accuracy or scale discrepancy of base plans supplied to them.
- All works are to be undertaken in accordance with Building Regulations and the latest British Standards.
- All proprietary materials and products are to be used strictly in accordance with the manufacturers recommendations.
- Drawing based on COMPANY NAME drawing numbered 00000000.
- Scale for planning purposes only.
- Extent of McDonald's Demise Indicated thus:

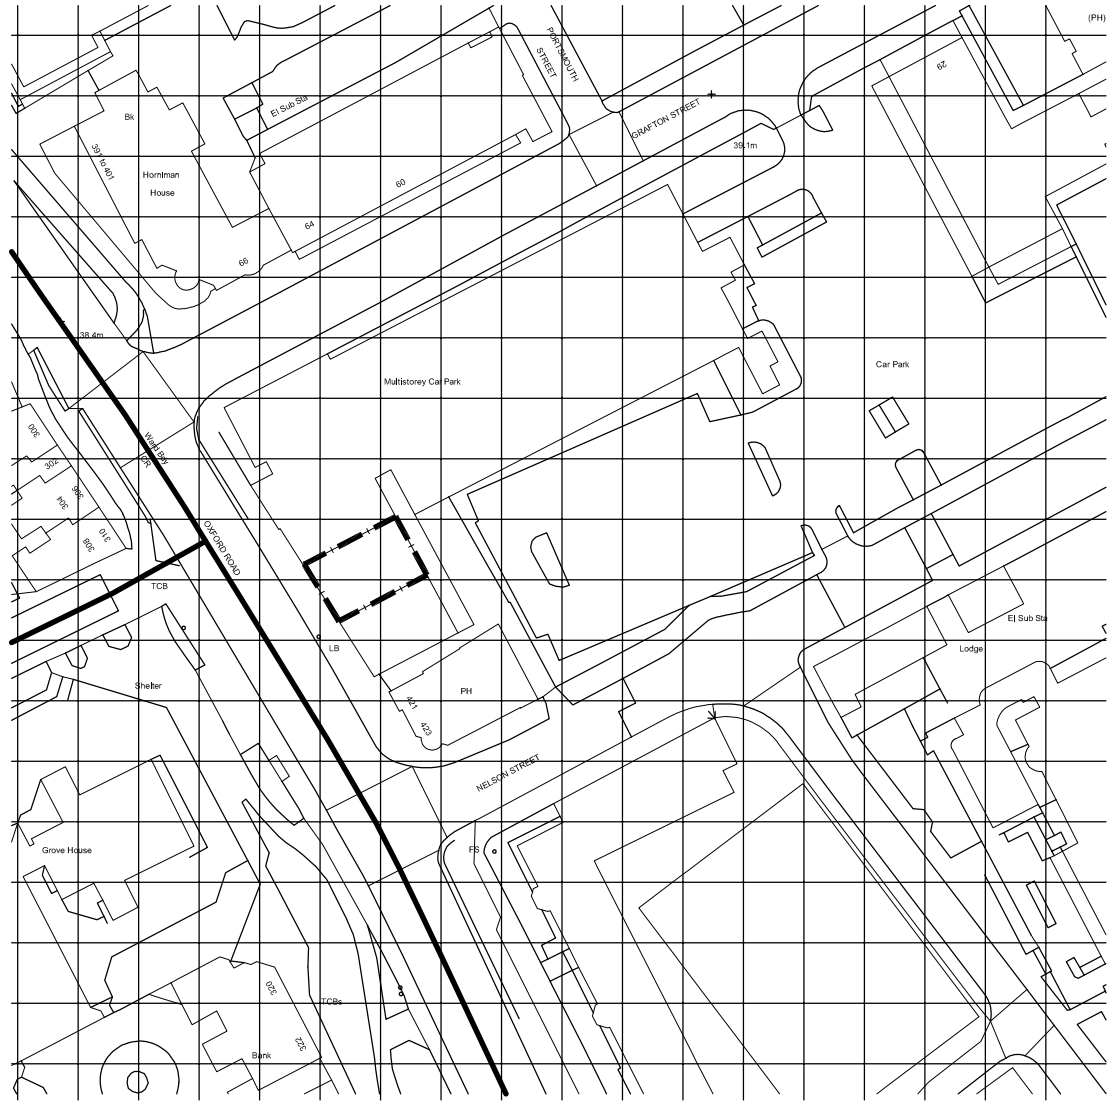

Ordnance Survey (c) Crown Copyright 2015. All rights reserved. Licence number 100022432

BLOCK PLAN
Scale @ 1:500

N

0 5 10 15 20 25m

Scale 1:500

REV	Date	Drawn by: -	Checked by: -
-	-	-	-
-			

Status: **S2** — Purpose of Issue: **For Information**

drawing stage: **PLANNING**

client: McDonald's Restaurants Ltd

project: OXFORD ROAD MANCHESTER

store: 1284

drawing title: **BLOCK PLAN**

date: 15/12/16 drawn: HE

scale@A3: 1:500 checked: DP

Rev: -

Job No: **6815_AEW_1284_0002**

AEW ARCHITECTS AND DESIGNERS LTD
THE ZENITH BUILDING, SPRING GARDENS
MANCHESTER M2 1AB T 0161 214 4070 F 0161 214 4071